[redacted]

© Crown copyright.
All rights reserved.
Reproduced by
permission.
Licence No. 100046837

10 1302/000

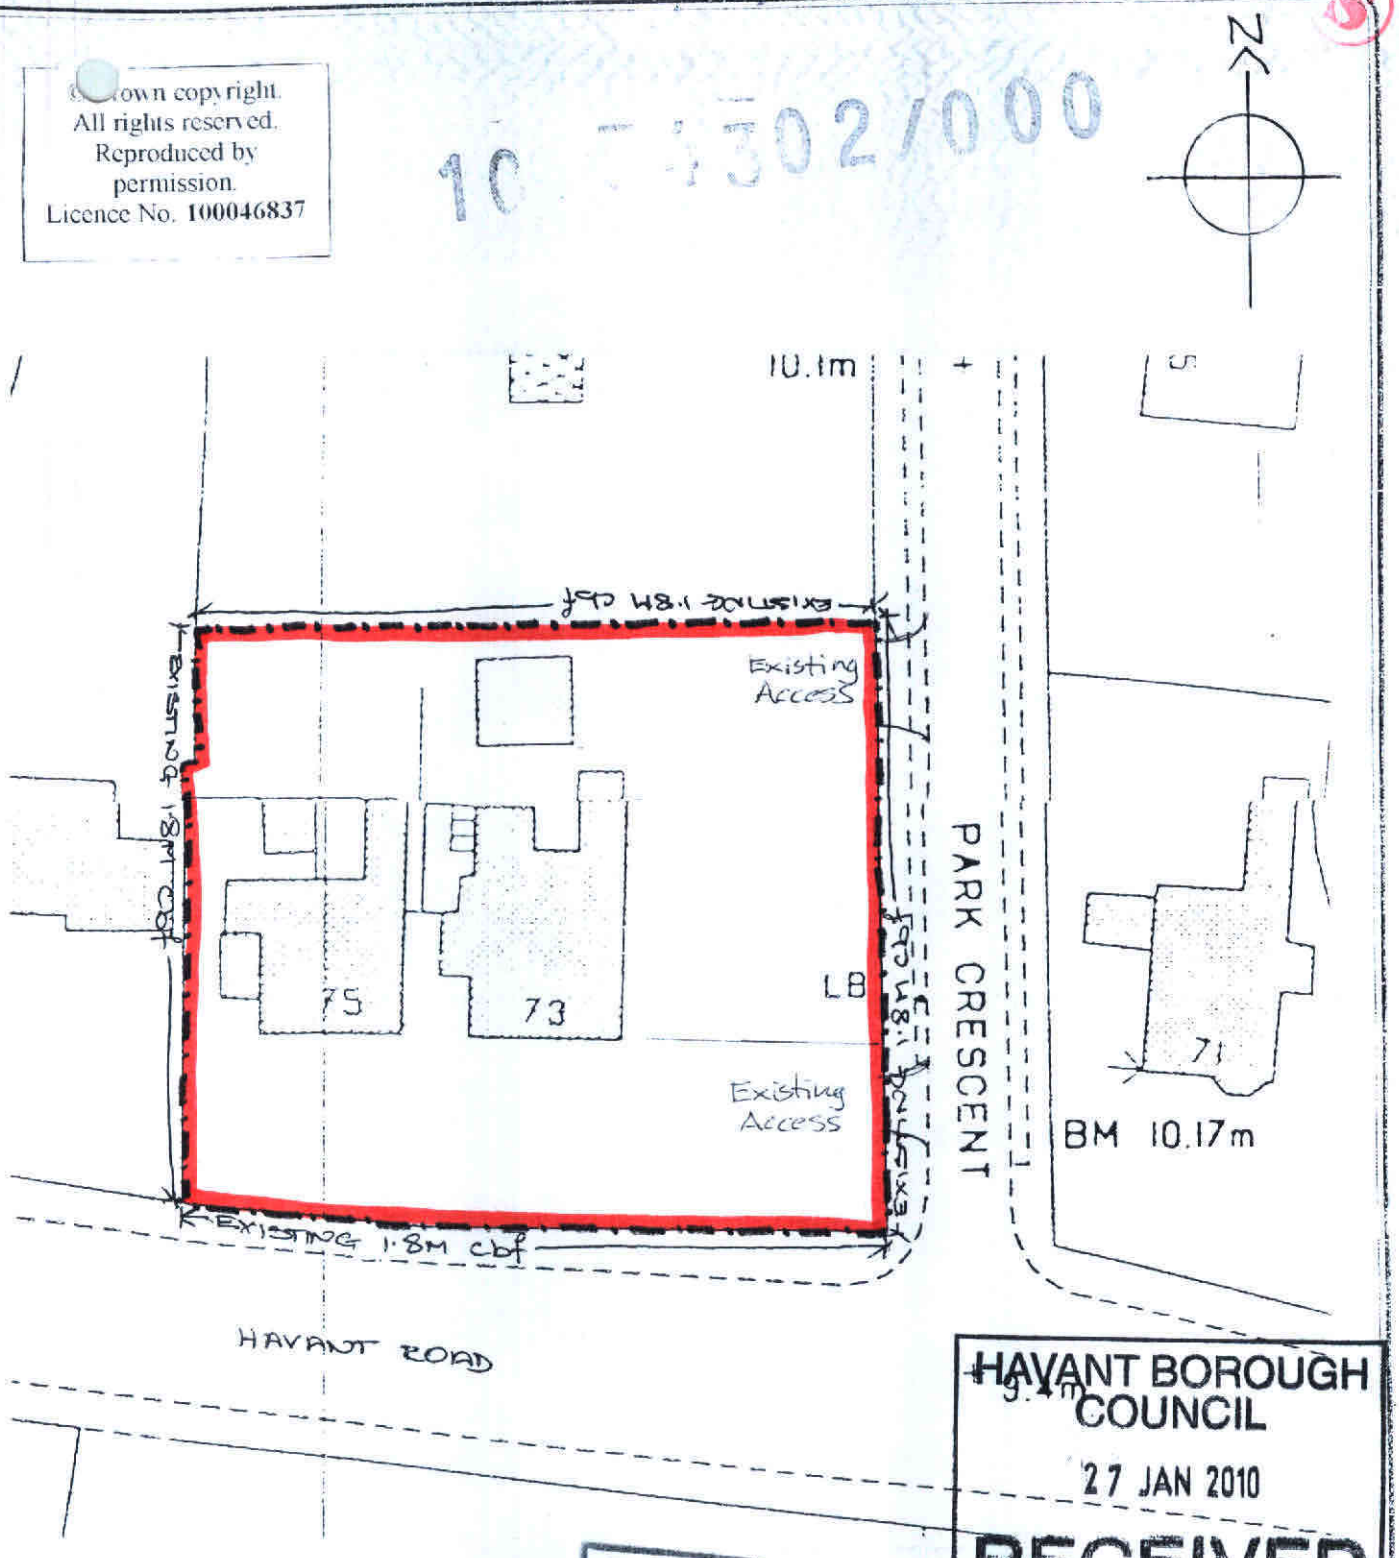

HAVANT BOROUGH COUNCIL
27 JAN 2010
RECEIVED

B.O.H. PERMIT

Martin Critchley
Consultants Ltd.
Architectural and
Design Services.

7, North Street, Havant,
Hampshire, PO9 1PW.
Tel. 02392 474 919
Fax. 02392 49 99 33

JOB
73, Havant Road
Emsworth

Date 23/01/10

Job No.
0952

DRAWING
Block PLAN

Scale 1:500

Drawn P.C

Drg.No.
202