
PERMIT

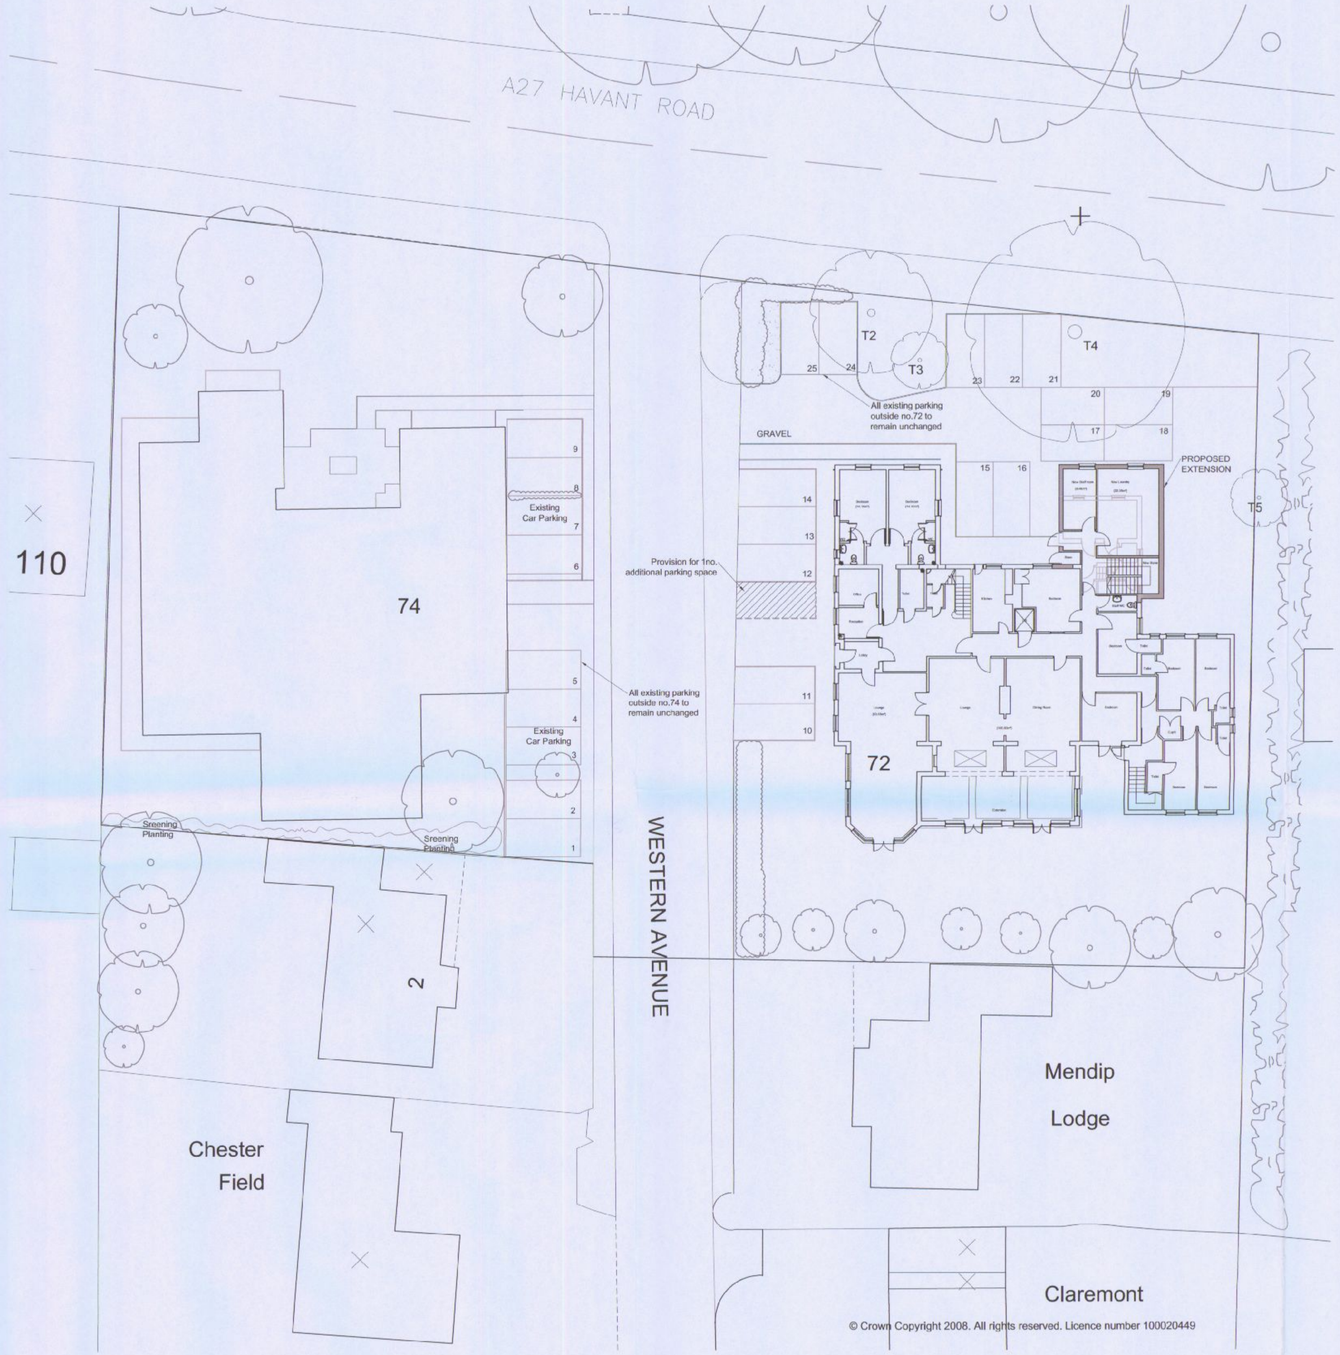

Proposed Site Plan - Landscape and Parking 1:200

HAVANT BOROUGH COUNCIL
DEVELOPMENT CONTROL
2 4 JUN 2010
RECEIVED

notes:

revisions:

revisions:

N

0 100mm @A1

NOTE: The contractor is responsible for checking all site dimensions and levels. These should be checked prior to the ordering of any components and before the commencement of the works. All discrepancies should be brought to the attention of the Contract Administator

M Bennett

Additional Bedrooms

Springfield, 72 Havant Rd, Emsworth

drawing information

title: **Proposed Site Plan, Landscape and Parking**

status: Planning
date: June 10
scale: 1:200 @ A1
drawn: HP
chk'd: SB

pwp architects
PWP Architects Ltd 61 South Street, Havant, Hampshire PO9 1BZ
t: 02392 482494 f: 02392 481152
e: design@pwp-architects.com
w: www.pwp-architects.com

job: 4743 dwg: 1102 rev: A