
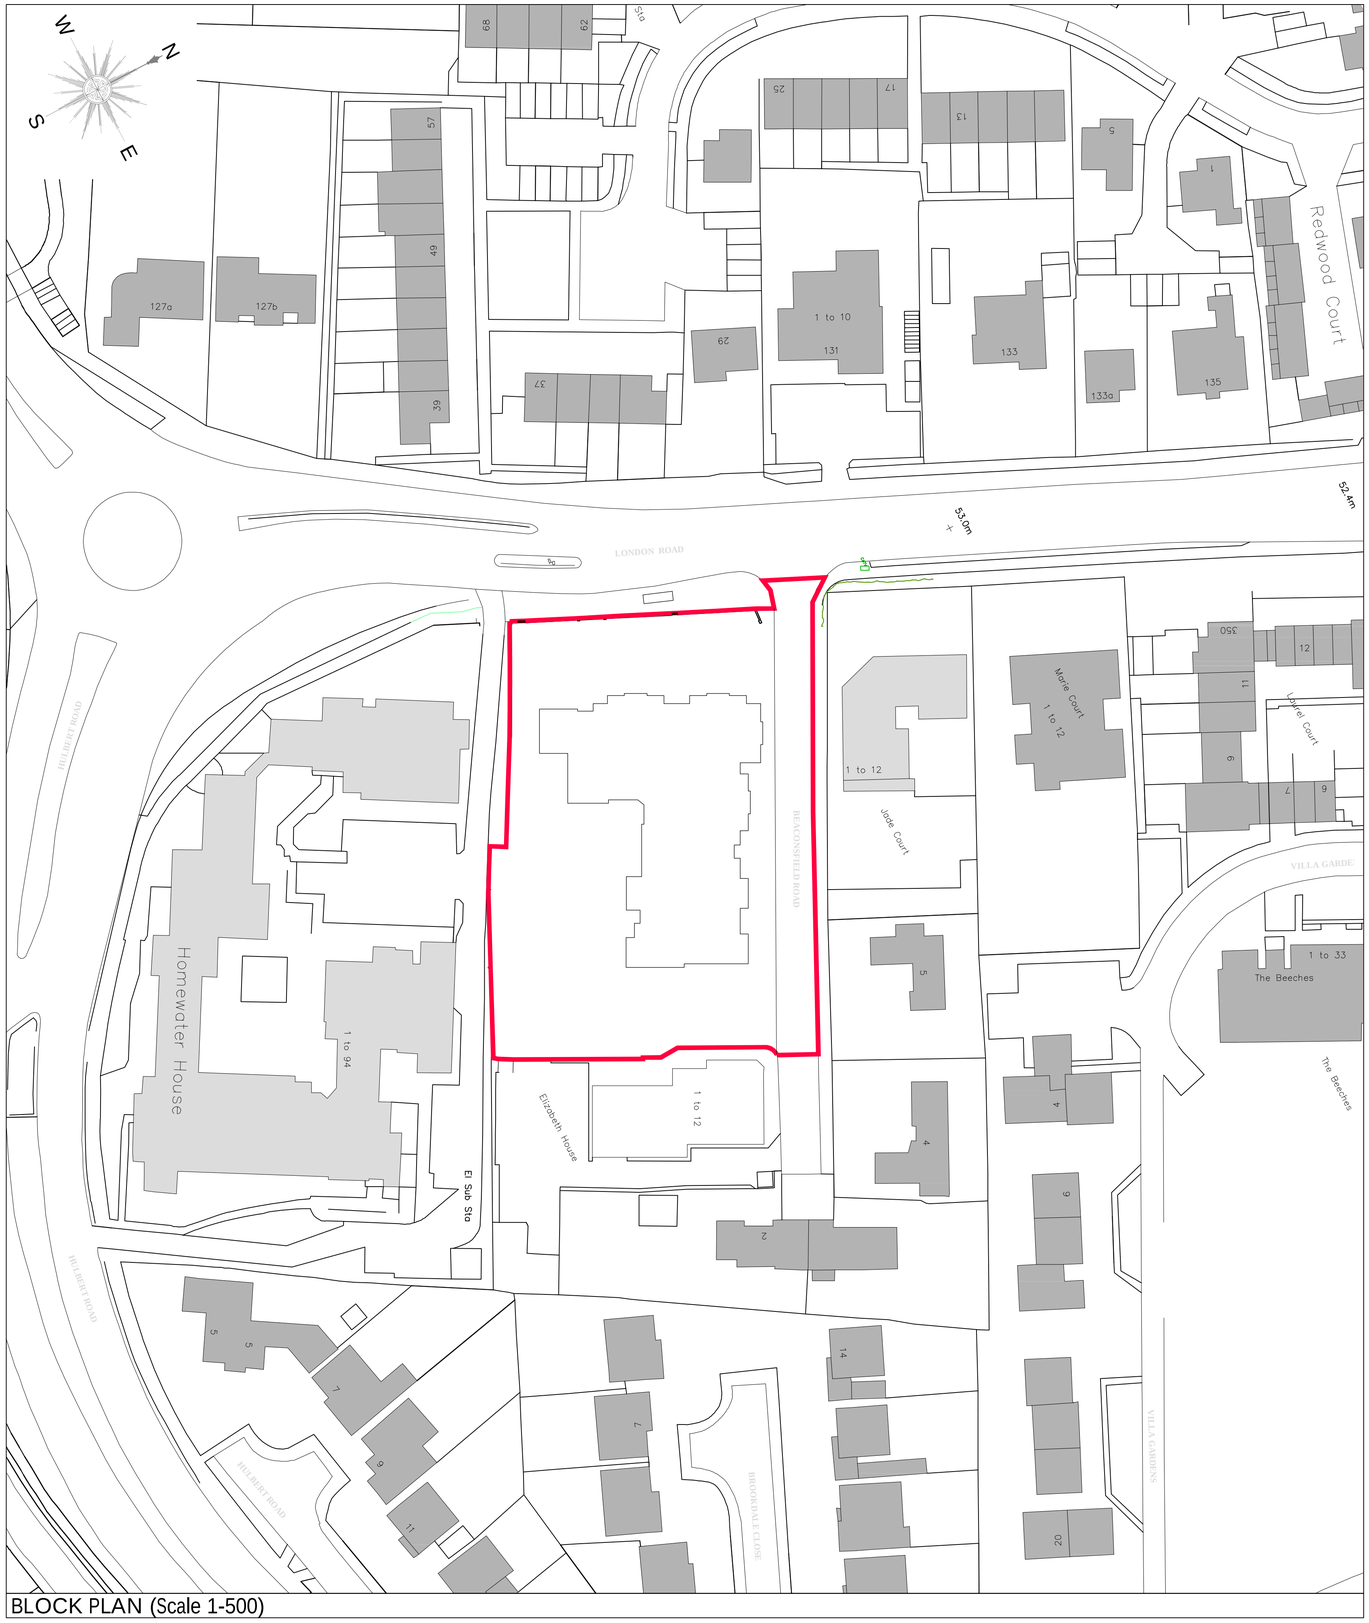


BLOCK PLAN (Scale 1-500)

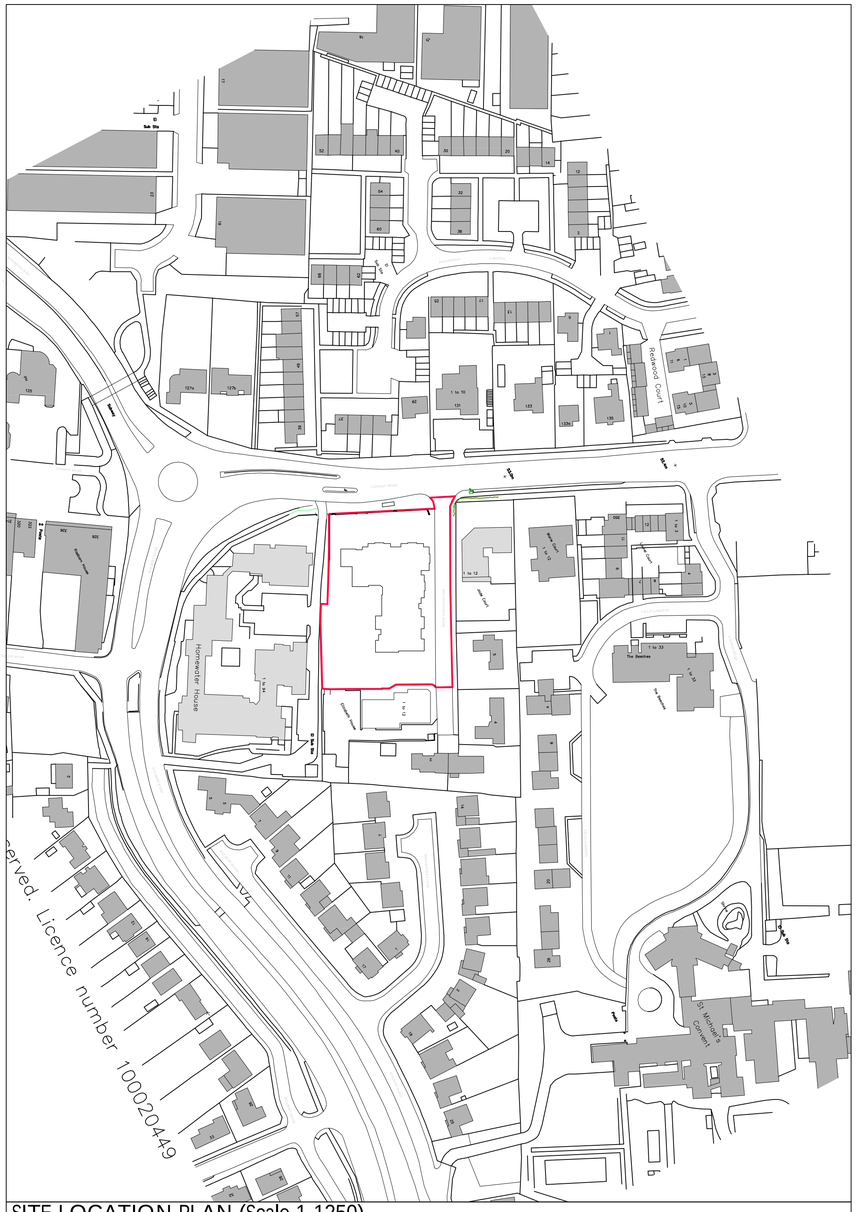

SITE LOCATION PLAN (Scale 1-1250)

REVISIONS

Rev.	Date	By
-	-	-

THE PLANNING BUREAU LIMITED
Town Planners • Architects

Steve Gillingham B.Arch, R.I.B.A.
Regional Design Director

Emerald House, 30-38 High Road,
Byfleet, Surrey, KT14 7QG
Telephone : 01932 353211
Fax : 01932 354714

Client

McCarthy & Stone
Retirement Lifestyles Ltd

ALL DIMENSIONS TO BE CHECKED ON SITE
WORK TO FIGURED DIMENSIONS ONLY
REPORT DISCREPANCIES TO THE ARCHITECT
AT ONCE BEFORE PROCEEDING
© McCarthy & Stone Retirement Lifestyles Limited

Project Title

Proposed Retirement Living Housing
(Category II Type)
344 London Road, Waterlooville
Hampshire
PO7 7SN

Drawing Title

Site Location Map &
Block Plan

Scale 1:1250/500 @ A1	Date 26.08.10
Drawn DLH	Checked
Drawing No.	Rev.

10-2891-01

CAD plot date: 01 Sep 2010 - 04:13pm