


PERMIT

APP/10/00272/000

ADDITIONAL

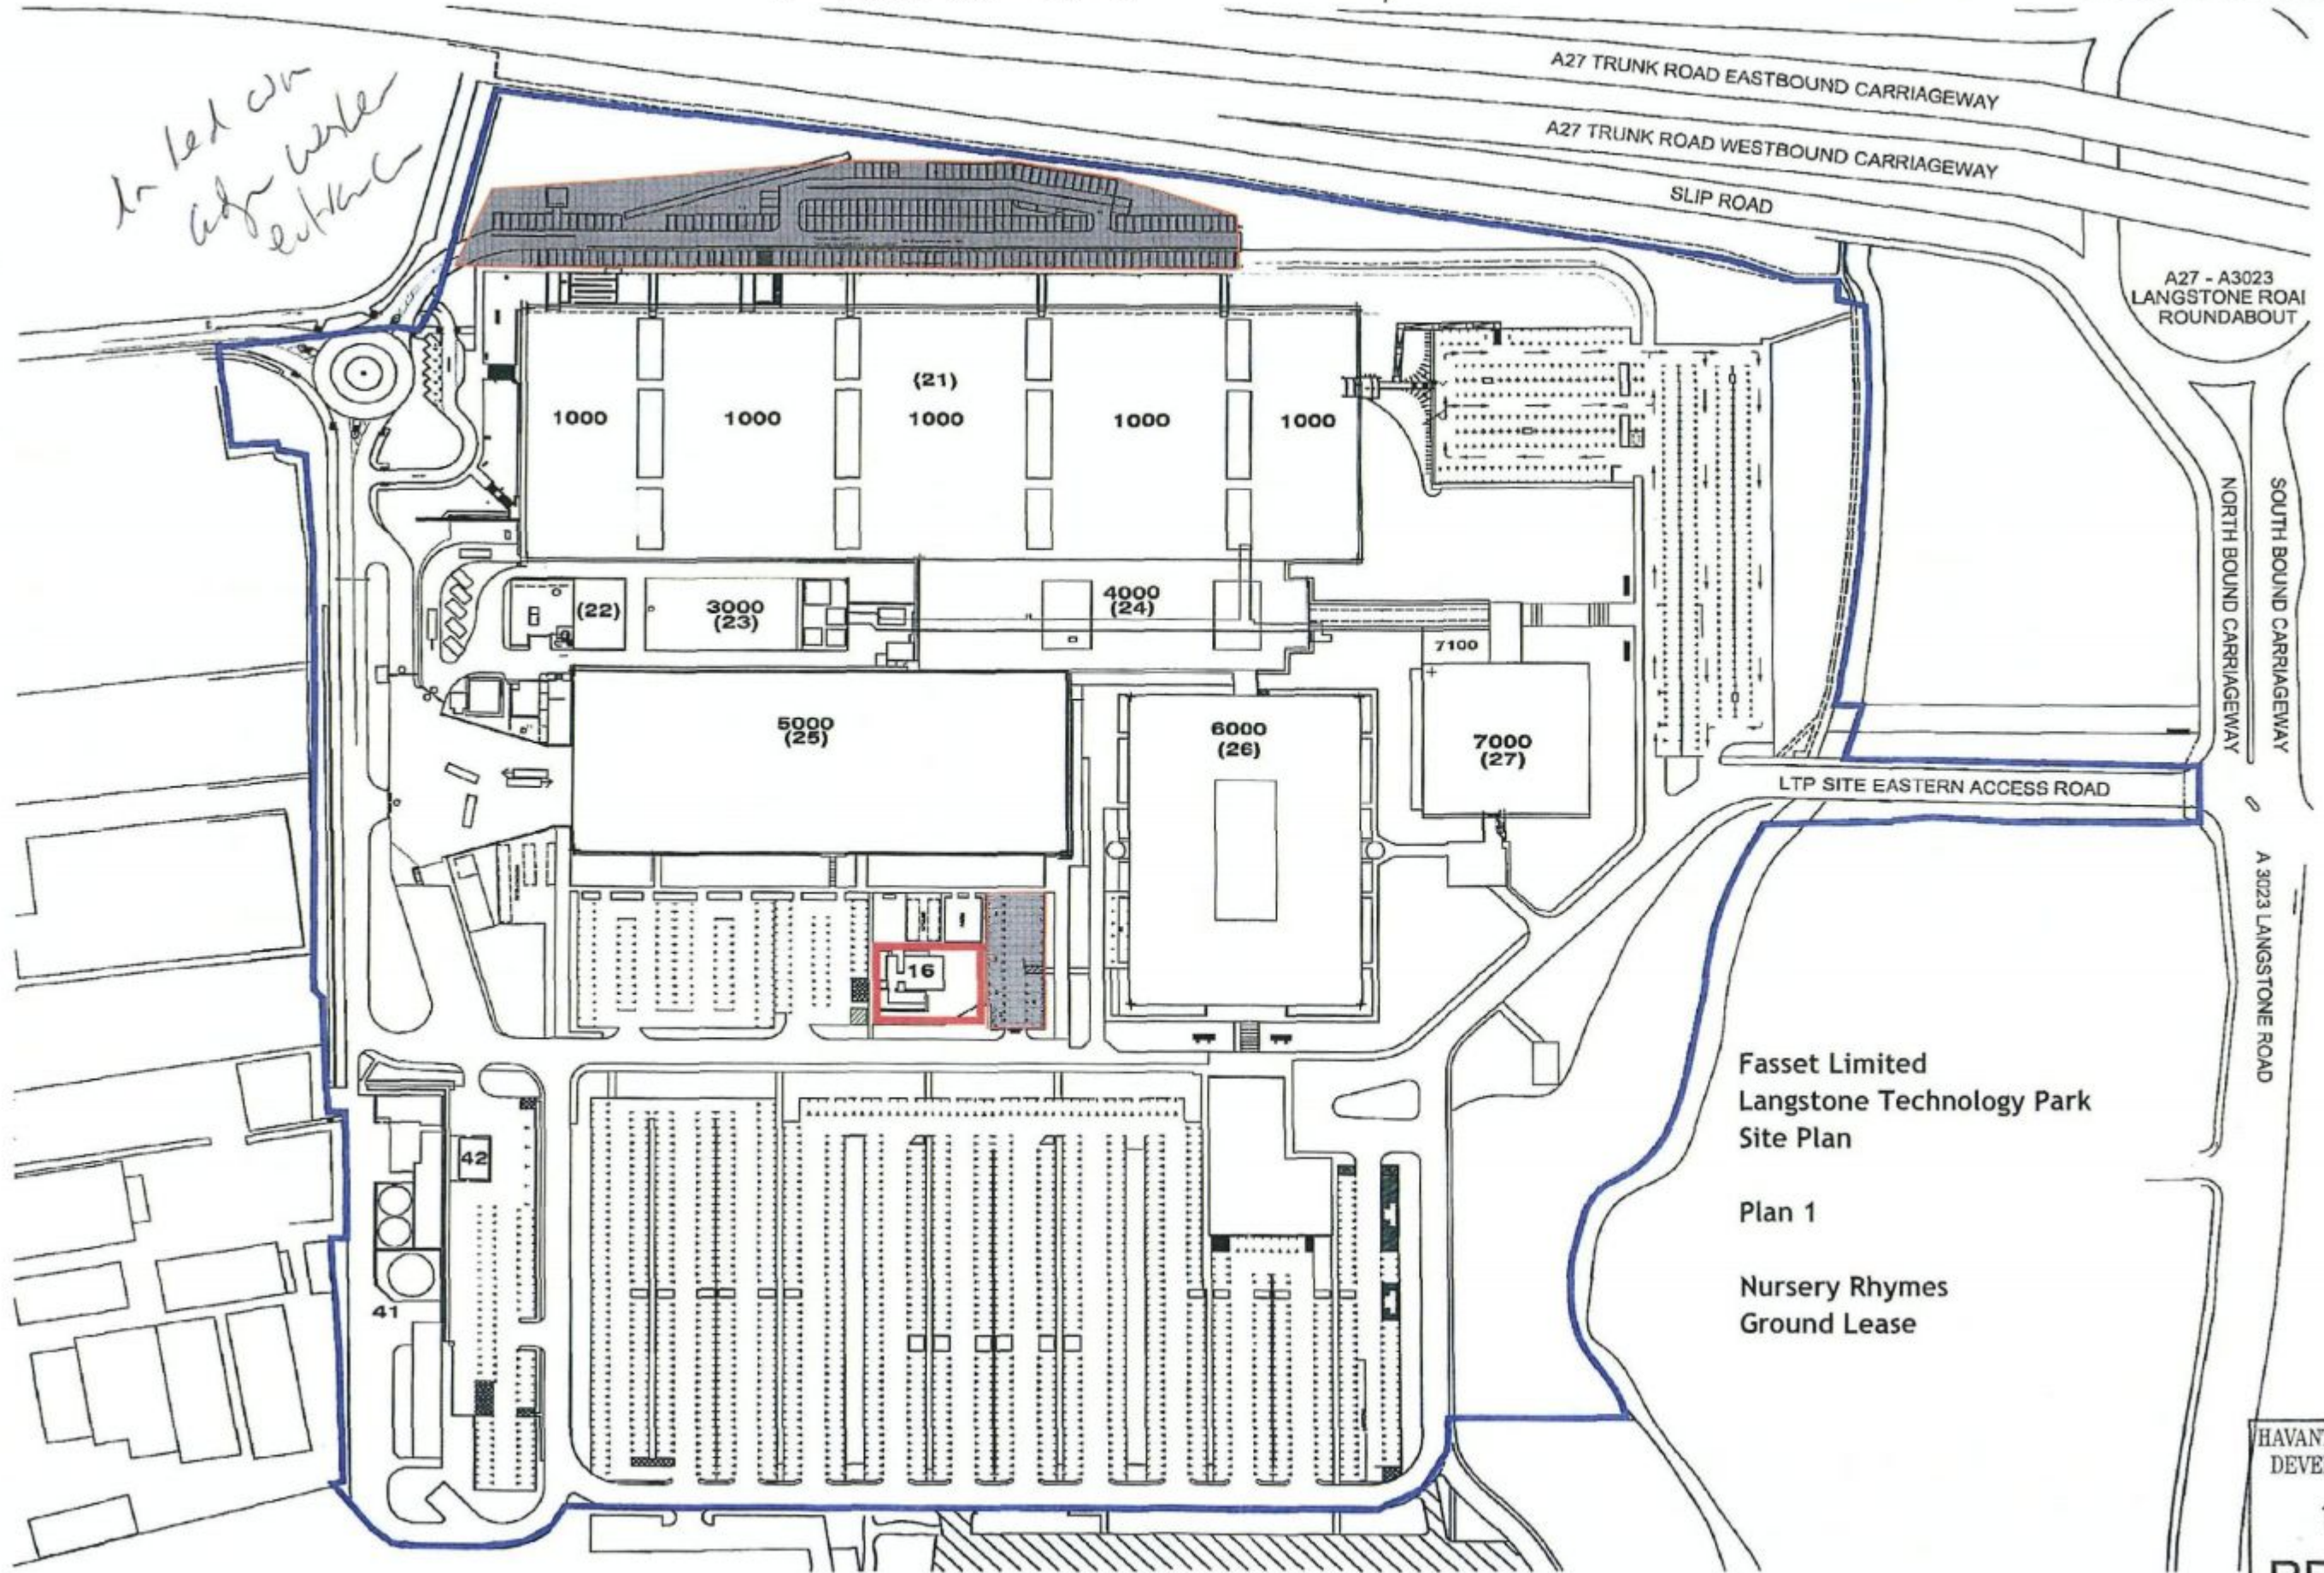

In let on
adj water
entrance

Fasset Limited
Langstone Technology Park
Site Plan

Plan 1

Nursery Rhymes
Ground Lease

HAVANT BOROUGH COUNCIL
DEVELOPMENT CONTROL
18 AUG 2010
RECEIVED