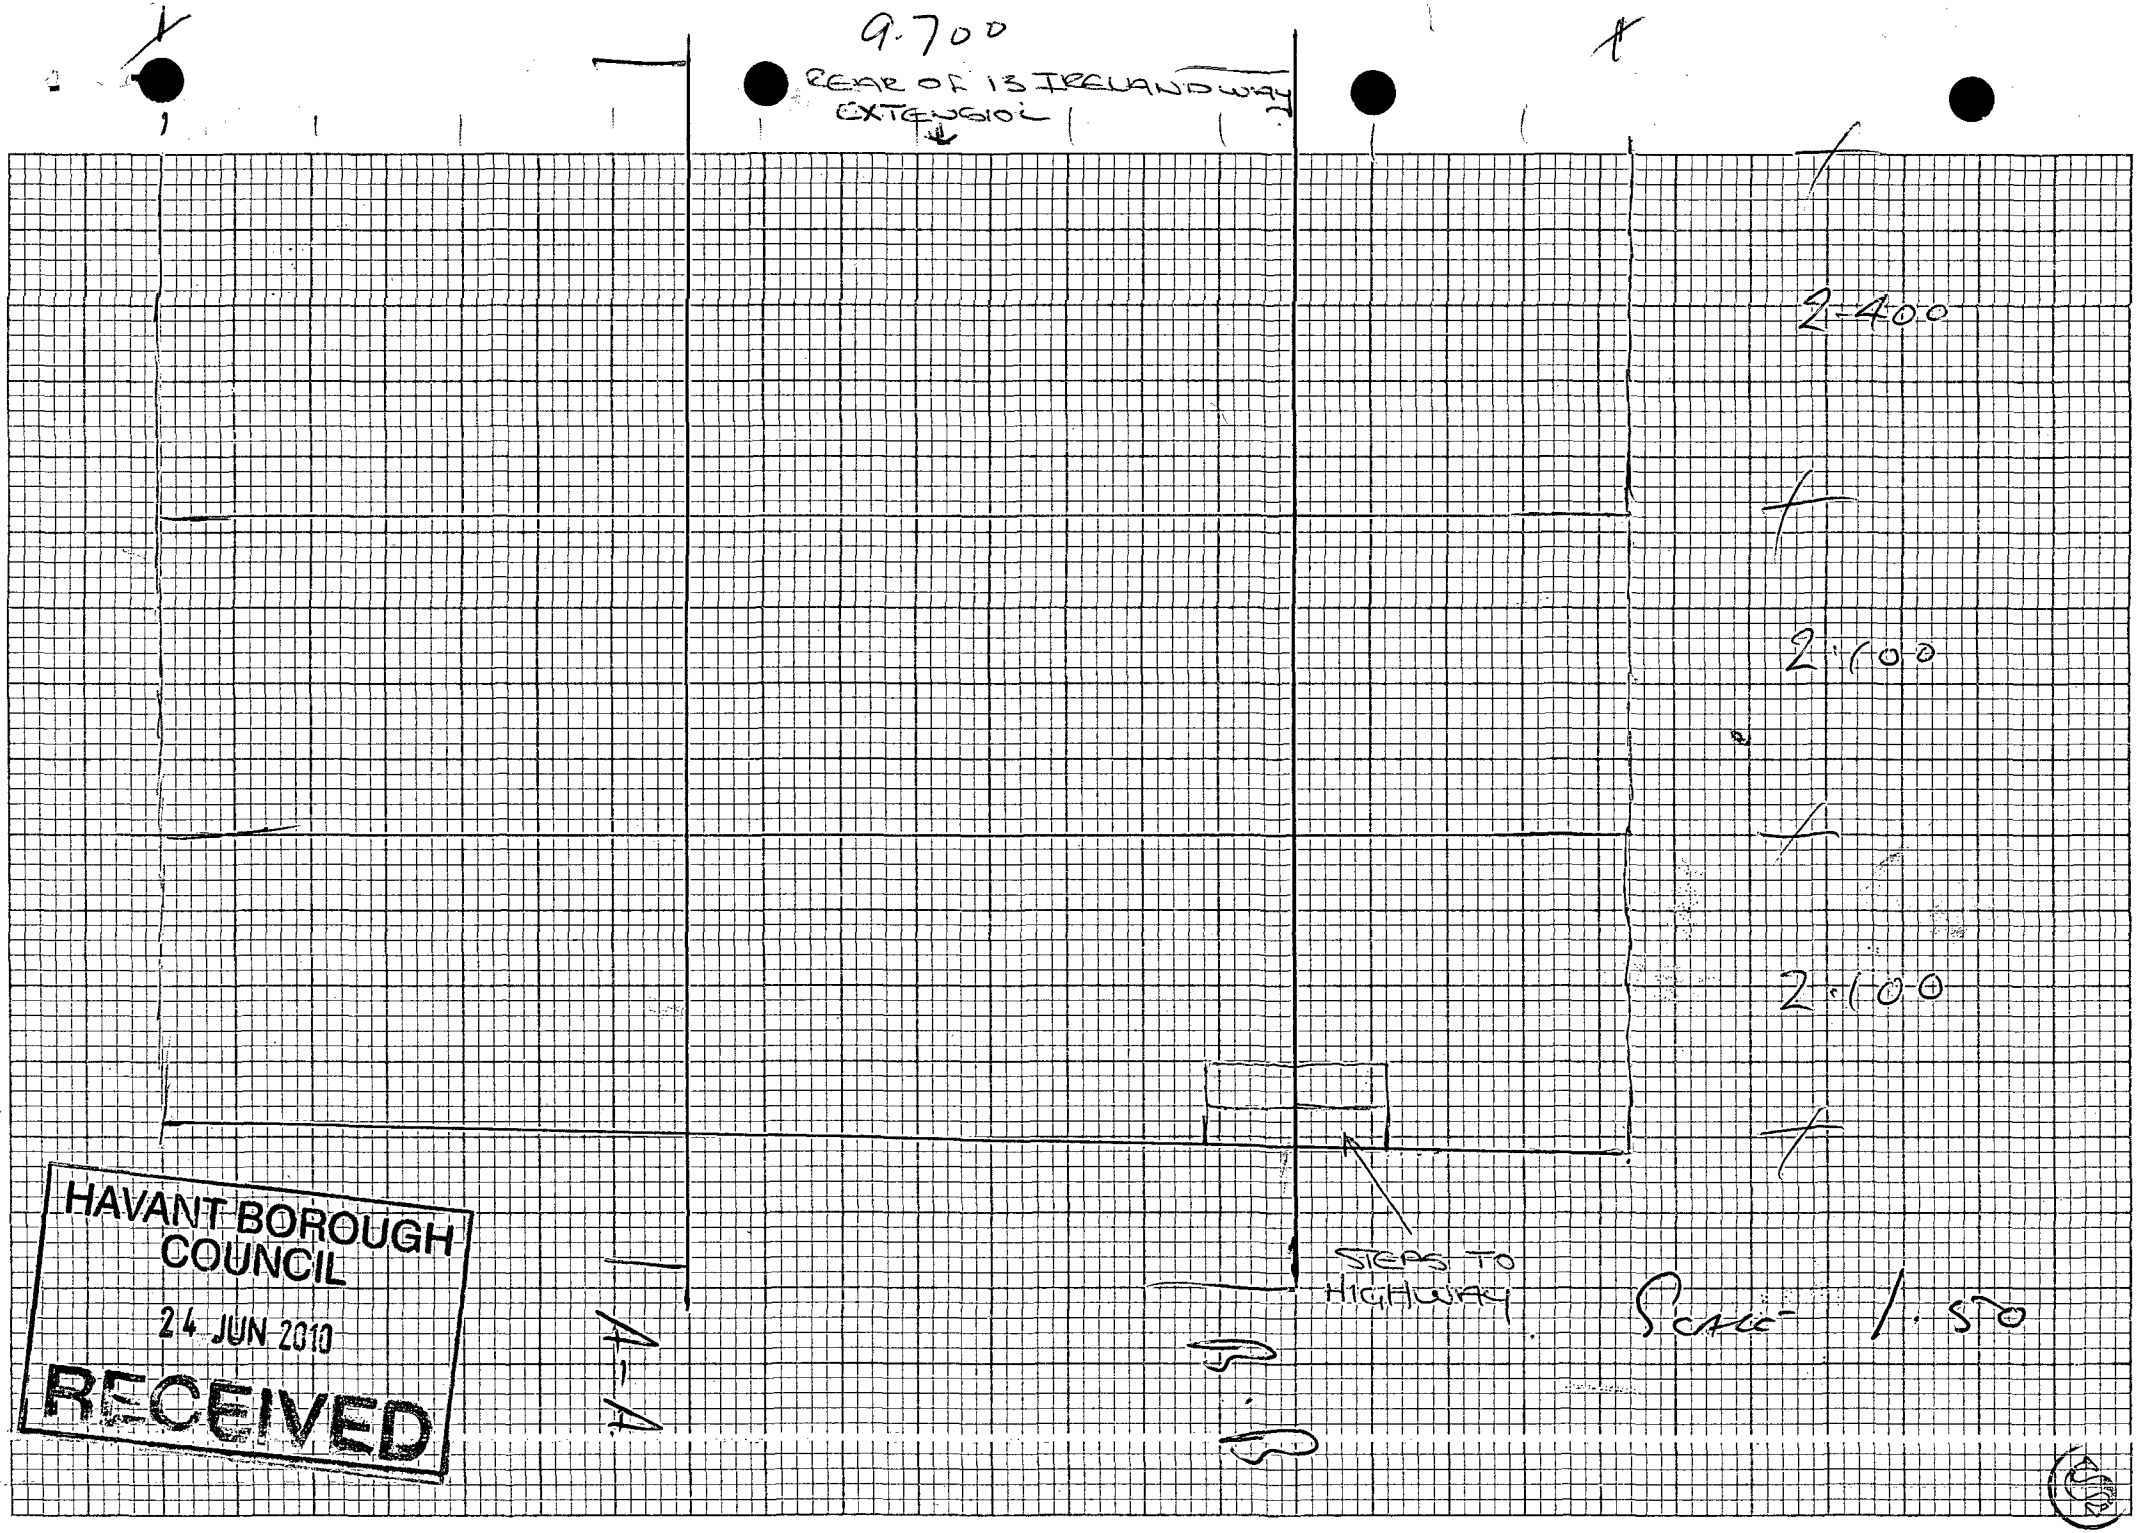
9.700
REAR OF 13 IRELAND WAY
EXTENSION
2-400
2-100
2-100
STEPS TO HIGHWAY
SCALE- 1.50
HAVANT BOROUGH COUNCIL
24 JUN 2010
RECEIVED