




Proposed East Elevation

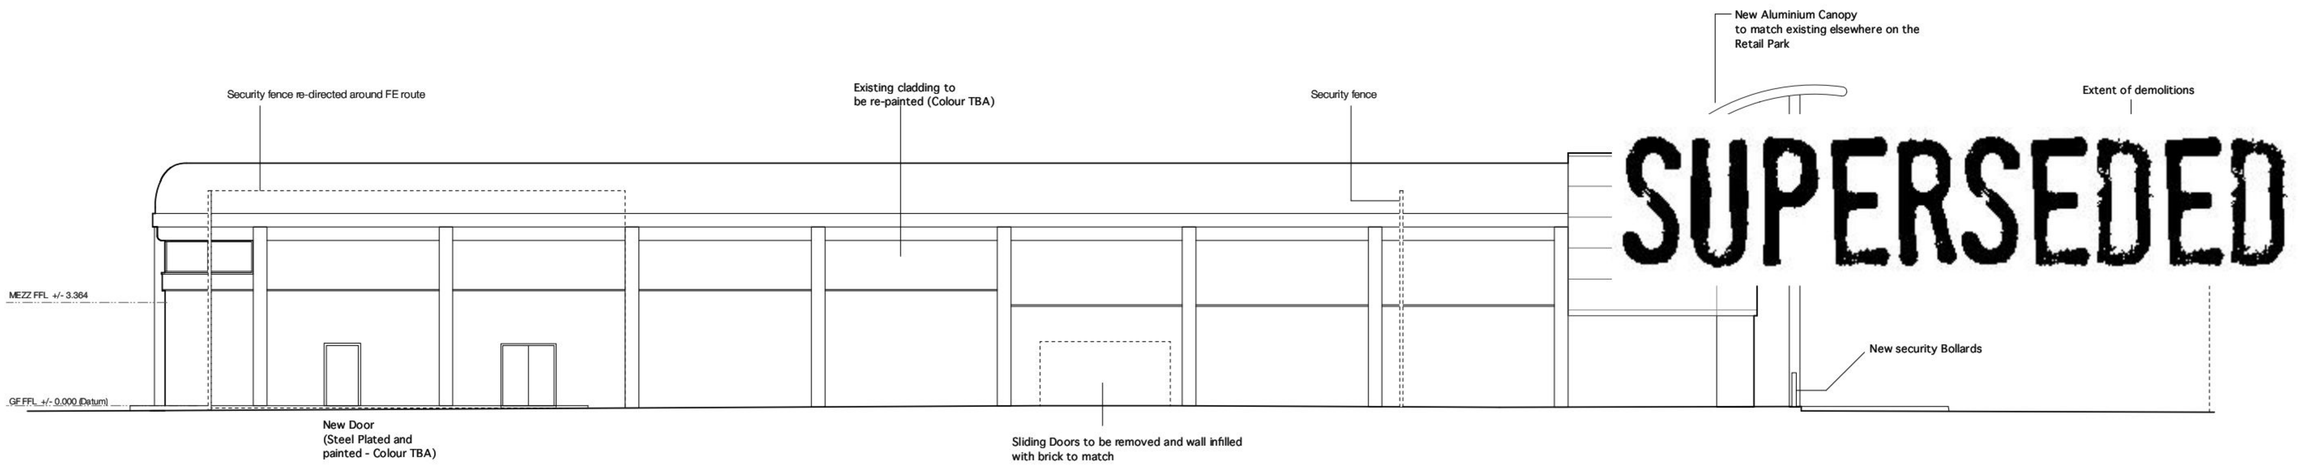


Proposed Side (West) Elevation

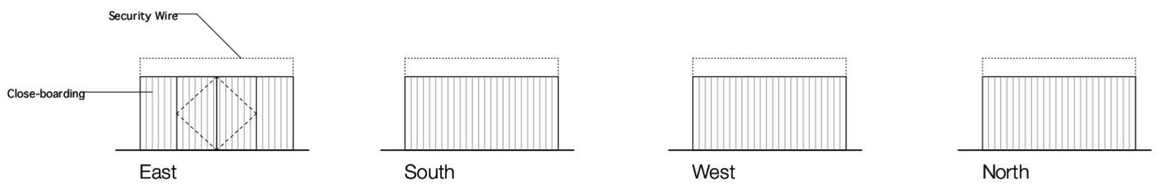


Proposed Bin Store

**GENERAL NOTES**

1. Do not scale from this drawing.
2. All dimensions to be checked on site.
3. Any discrepancies to be reported to the designers prior to construction.

**Survey Conditions**
Access good to all areas of the building. All dimensions taken from the ground. Rear of property (DFS loading bay) and side courtyard locked and partially inaccessible. Site boundary measures with larger margin for error however clarified by OS location map.

SVP Soil & Ventilation Stack

RWP Rainwater Stack

Steel frame generally hidden but assumed detail shown to give approx. structure.

D01 Door number

W01 Window number

(2707) Spot ceiling height

**Revisions**

| | | |
|---|---|---|
| - | 06.07.10 | First Issue |
| A | 23.08.10 | Draft Planning Issue |
| B | 24.08.10 | Draft Planning Issue |
| C | 24.08.10 | Planning Issue |

**Client** Henderson UK Retail Warehouse Fund

**Project** Sofas / Beds Unit
Gallagher Retail Park
Hambledon Road
Waterlooville PO7 7FG

**Dwg.Title** Proposed Entrance (East) Elevation
Proposed Side (West) Elevation
Bin Store Elevations

**Dwg.No.** 1866-105 C **Scale** 1:100

SILVER&CO
Intelligent Inspired Design
64 Great Suffolk Street London SE1 0BL
t +44 (0)20 7357 6759
design@silv.co.uk
www.silv.co.uk

0 2 4 6

**Copyright ©**
This drawing & information displayed must not be copied or used for any purpose without the written permission of **SILVER&CO.**