HAVANT BOROUGH COUNCIL
DEVELOPMENT CONTROL
29 JUN 2010
RECEIVED

B.O.H.
PERMIT

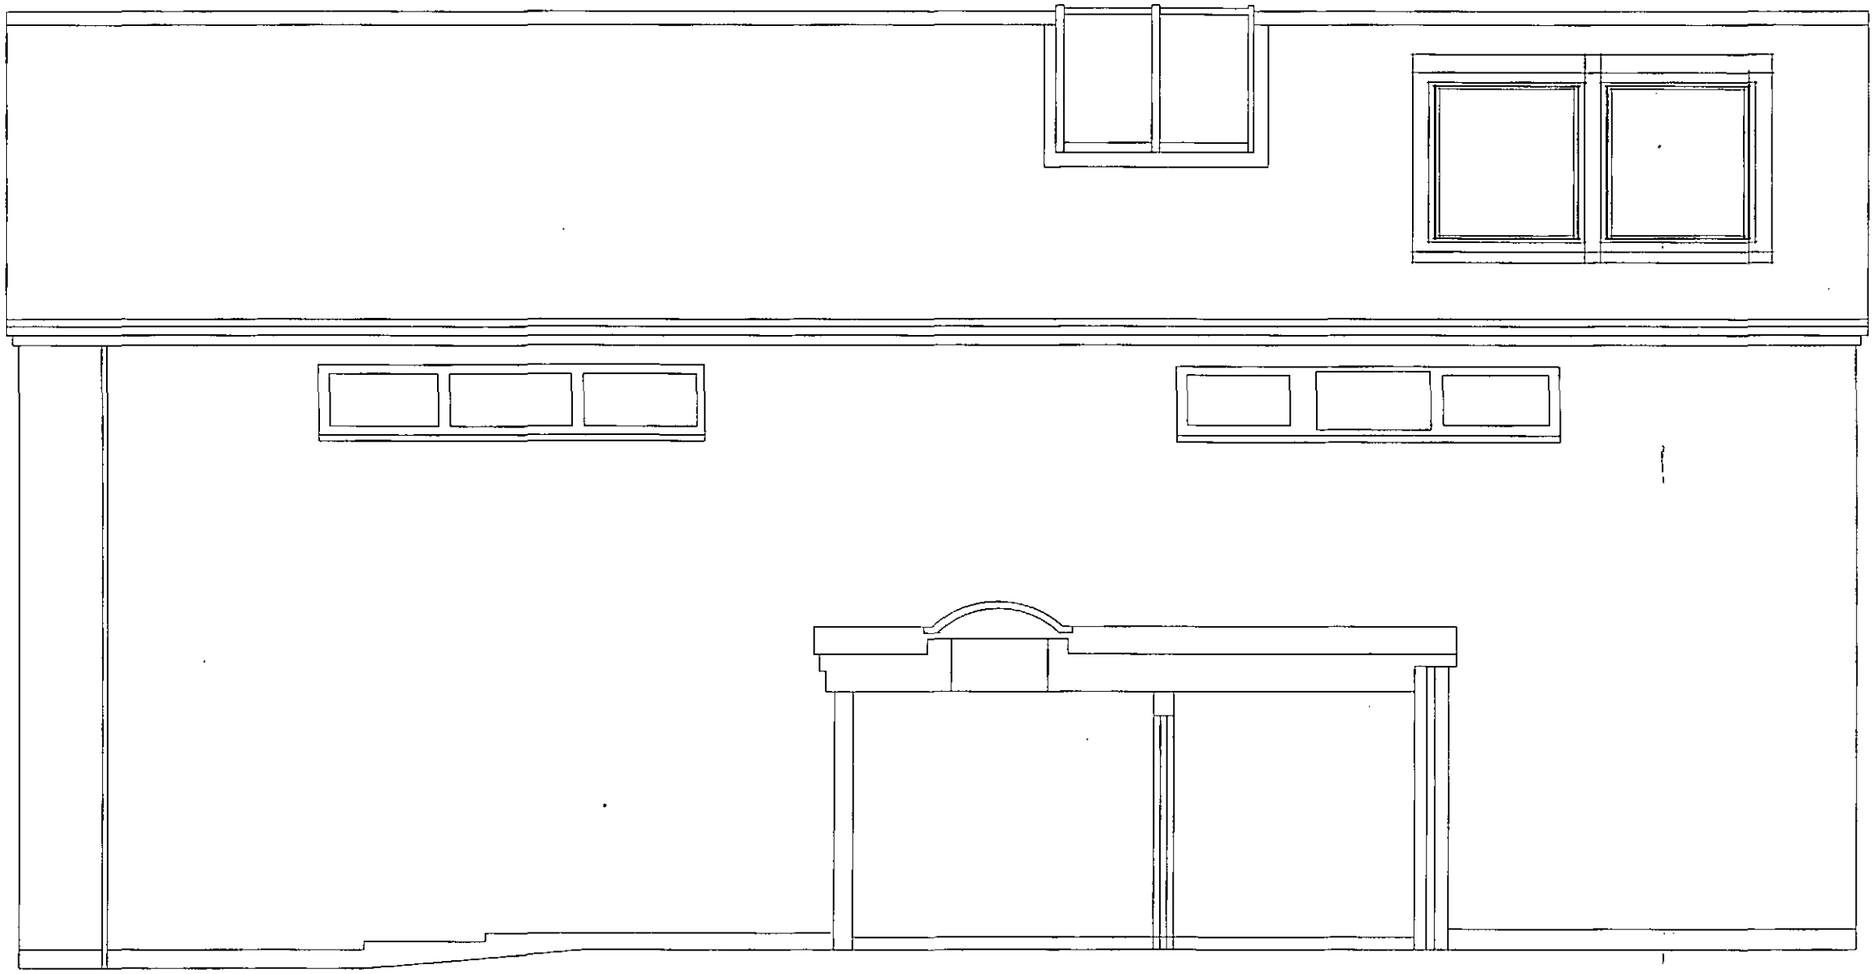

Existing Front Elevation

NOTES:
1. ELECTRONIC FILES AVAILABLE ON REQUEST.
2. DO NOT SCALE DRAWING.

ALL DIMENSIONS IN mm
UNLESS SPECIFIED:
TOLERANCES:
Distances: xx. ±0.5
xx.x ±0.2
Holes: ±0.1 xx.xx ±0.05
ANGLES: ±0.5°

Template: AC_A3L-V1.00

	NAME	SIGNATURE	DATE
DRAWN	KJEllis		
REVIEWED			
APPVD			

CLIENT: Mr and Mrs Vaughan

CLIENT ORDER NUMBER:

Material:

REVISION 1

PROJECT TITLE: 19b Kings Street

TITLE: Front Elevation

DWG NO. 1

A3

PDF Yes | WEIGHT: | SCALE:1:5 | SHEET 2 OF 4