APP/10/0243

© Crown copyright.
All rights reserved.
Reproduced by
permission.
Licence No. 100046837

B.O.H.
REFUSE

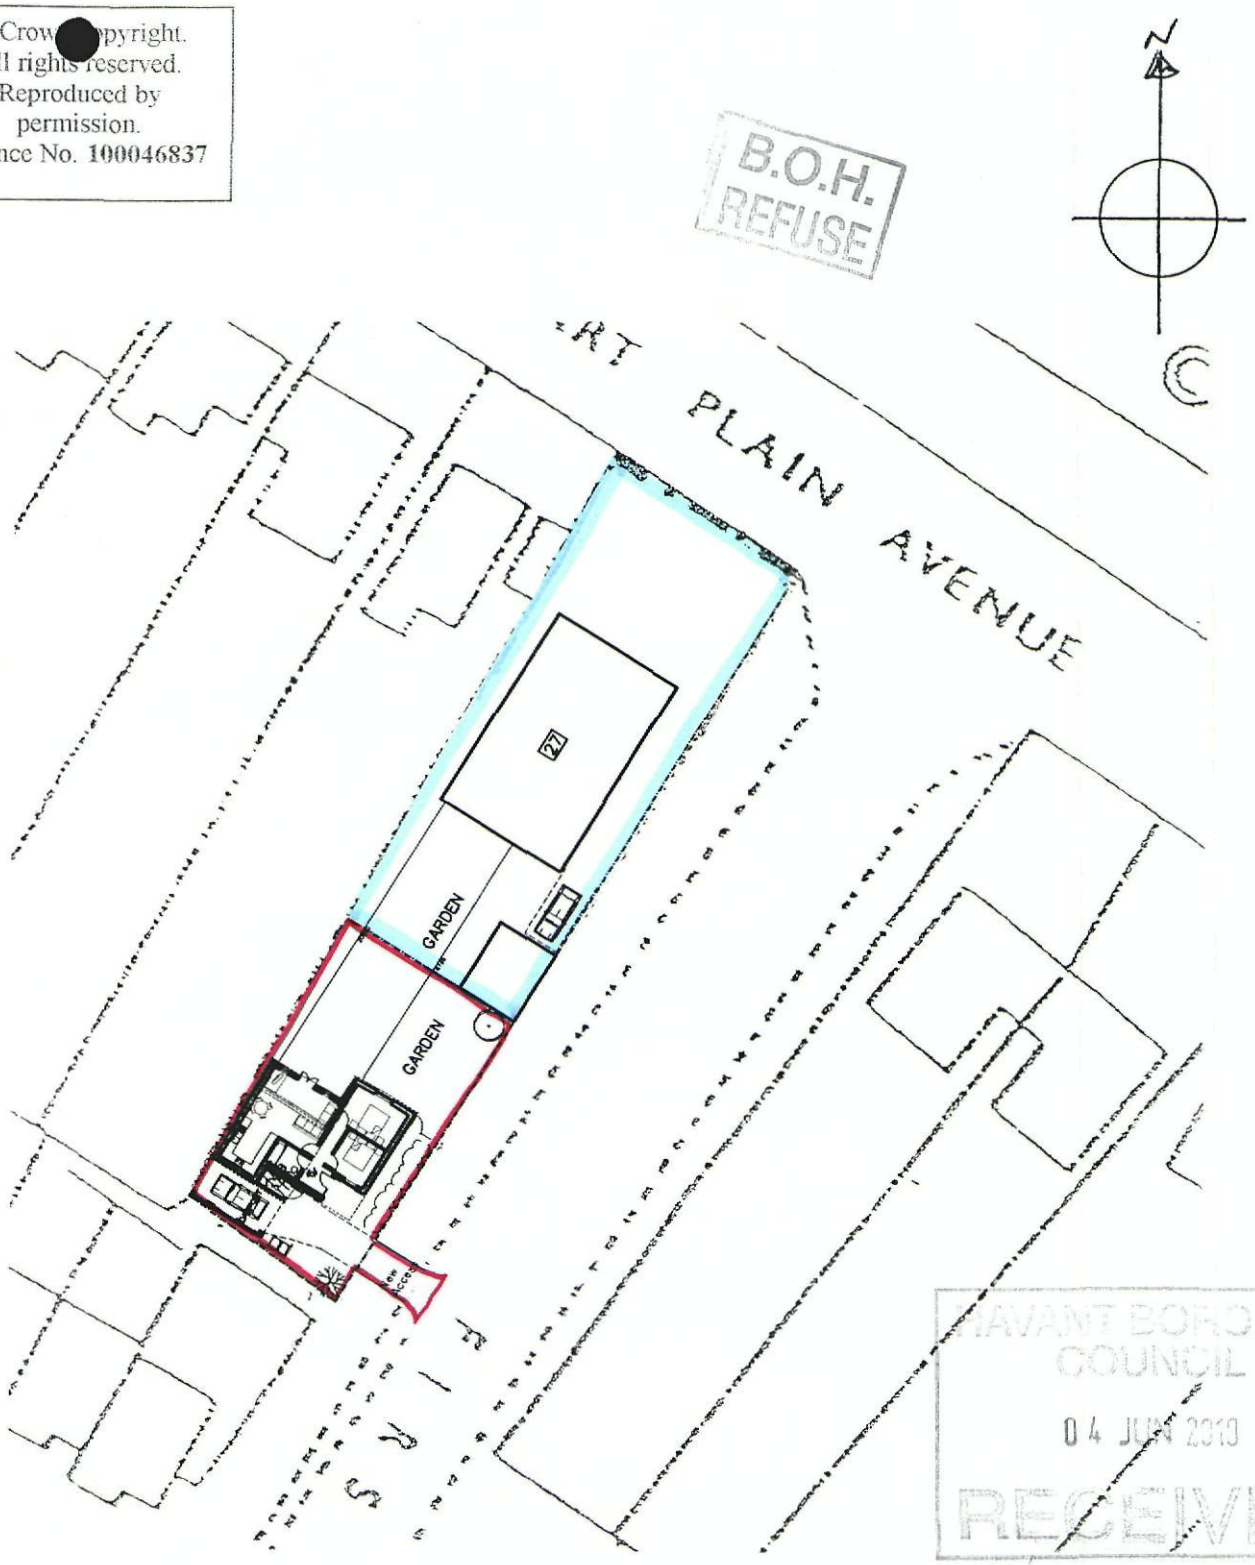

HAVANT BOROUGH
COUNCIL
04 JUN 2010
RECEIVED

Martin Critchley
Consultants Ltd.
Architectural and
Design Services.

7, North Street, Havant,
Hampshire, PO9 1PW.
Tel. 02392 474 919
Fax. 02392 49 99 33

JOB
27 HART PLAIN AVENUE
WATERLOOVILLE

Date 02-06-10

Job No.
0074

DRAWING
BLOCK PLAN

Scale 1:500

Drawn P.C

Drg.No.
202