APP/10/0040

PERMIT



BLOCK PLAN / ROOF PLAN
SCALE 1:100

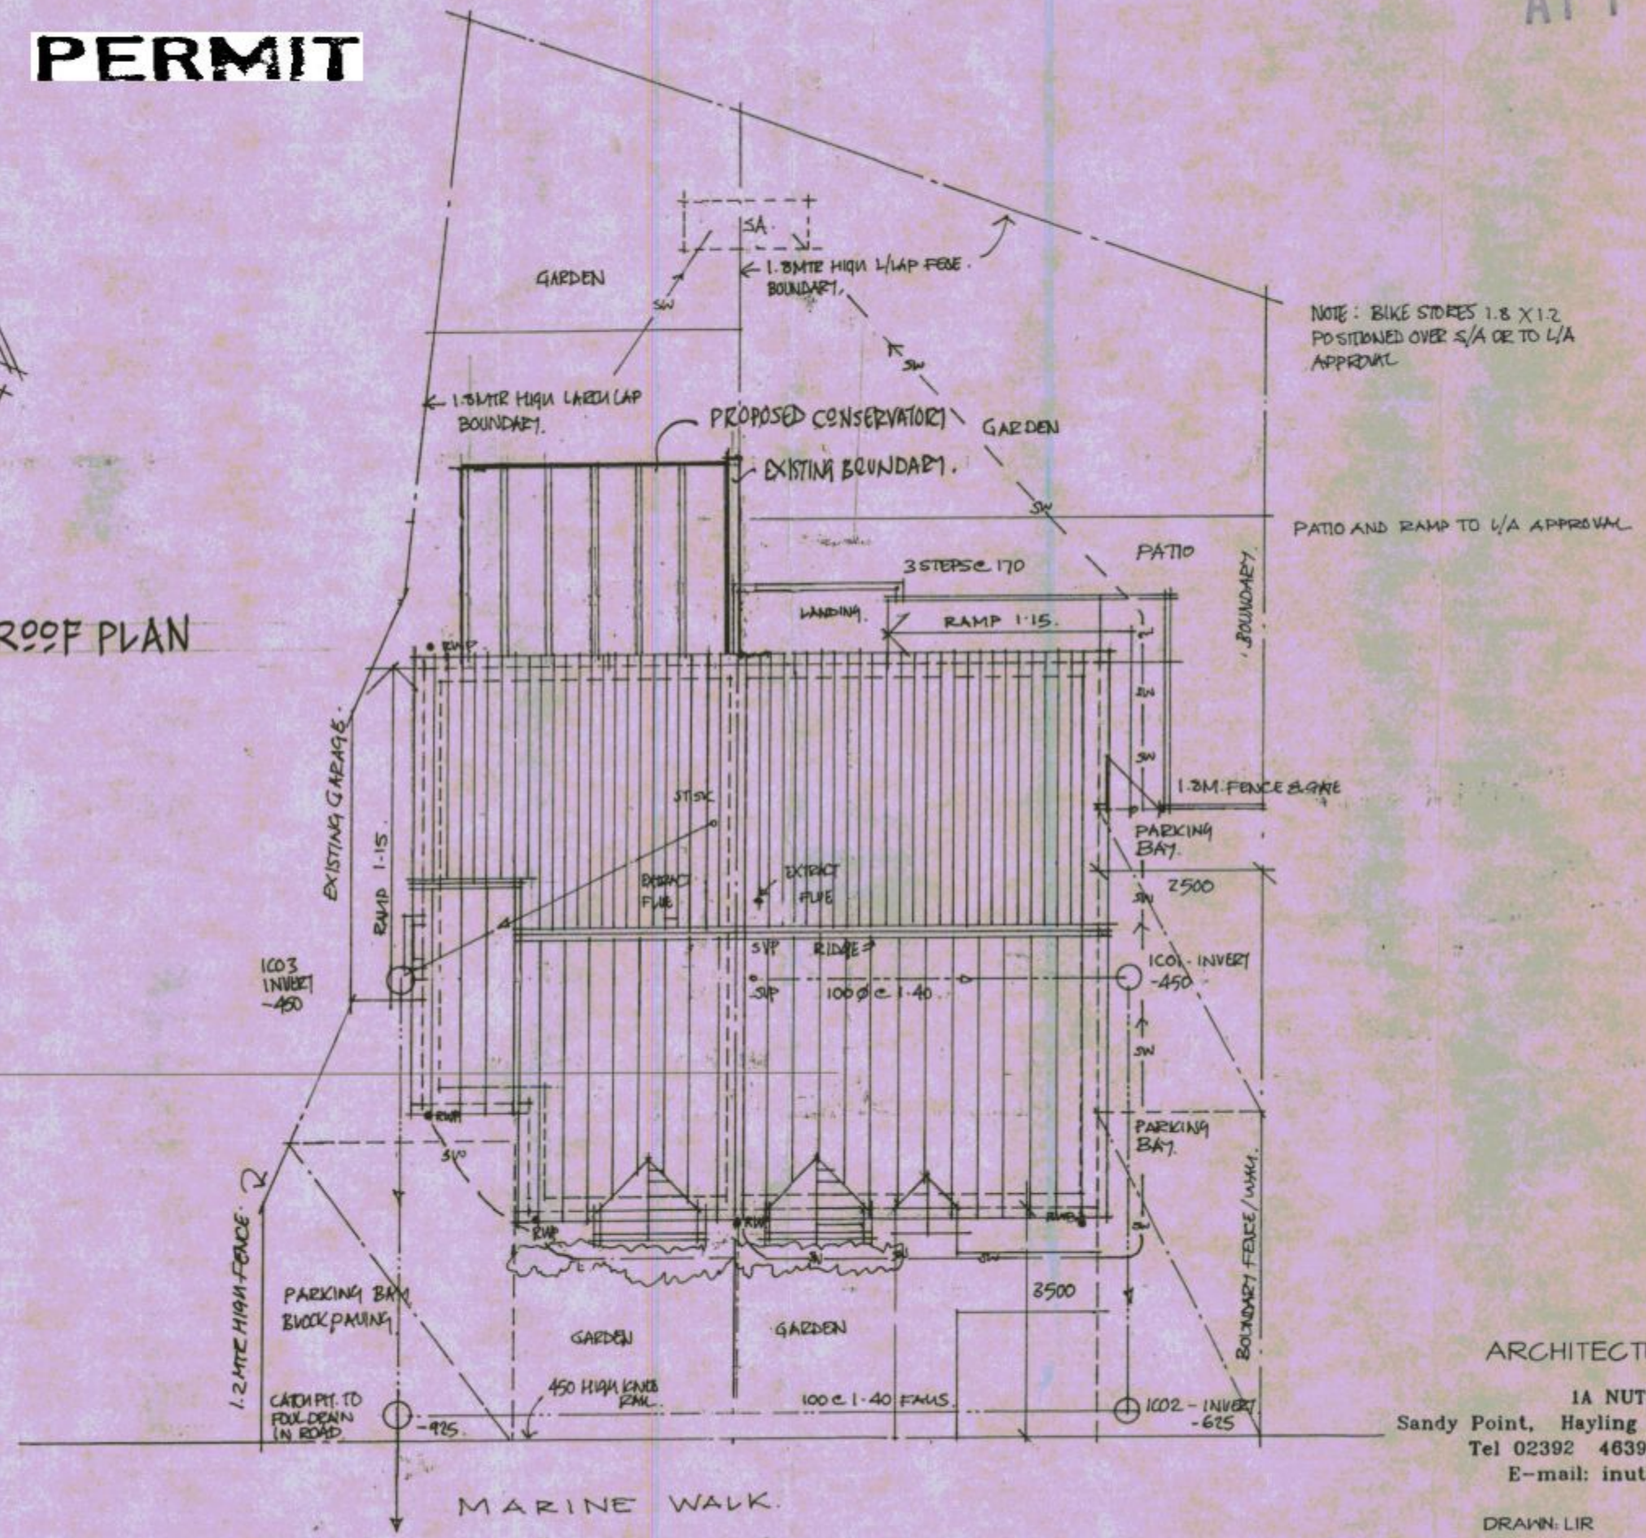

NOTE : BIKE STORES 1.8 X 1.2 POSITIONED OVER S/A OR TO L/A APPROVAL

PROPOSED CONSERVATORY @ "DRIFTWOOD" · MARINE WALK · HAYLING ISLAND · HAMPSHIRE · FOR MR+MRS UPTON.

ARCHITECTURAL PLANNING

1A NUTBOURNE ROAD
Sandy Point, Hayling Island, Hampshire, PO11 9RT
Tel 02392 463994 Fax 02392 463994
E-mail: inutbourne@aol.com.uk

DRAWN: LIR DATE: OCT. 2009.
CHECKED: SCALES: 1:100