
20 Lynwood Avenue
Waterlooville
Hants

HAVANT BOROUGH COUNCIL
01 DEC 2010
RECEIVED

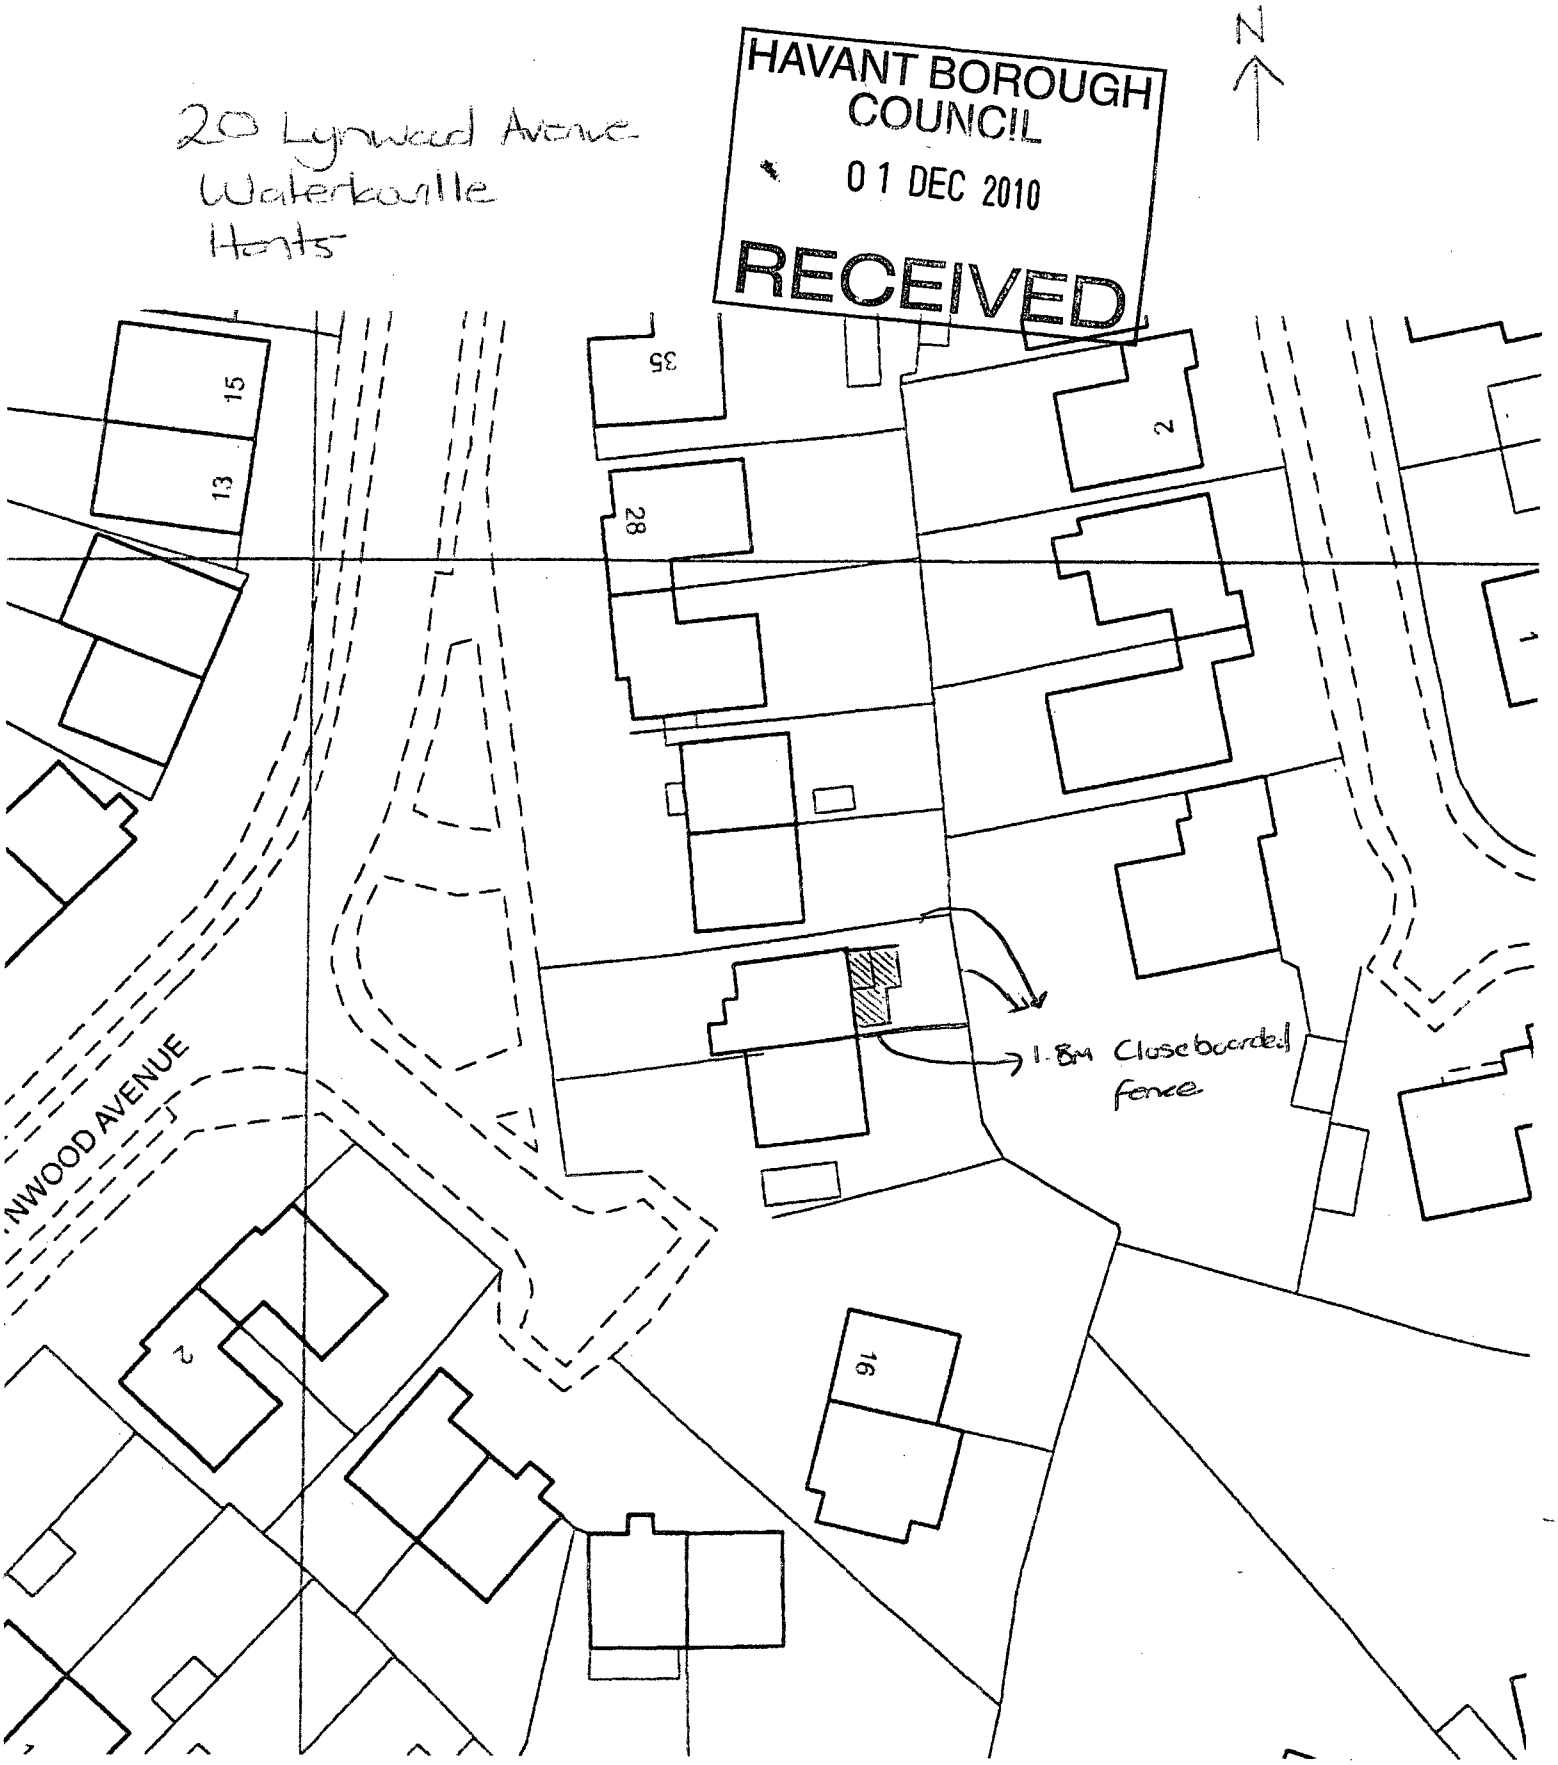

Site Plan - Scale 1:500