PROPOSED GARAGE CONVERSION & CONSERVATORY 4, GREEN LANE, HAYLING IS., HANTS,

FOR MR & MRS G. ALLEN.

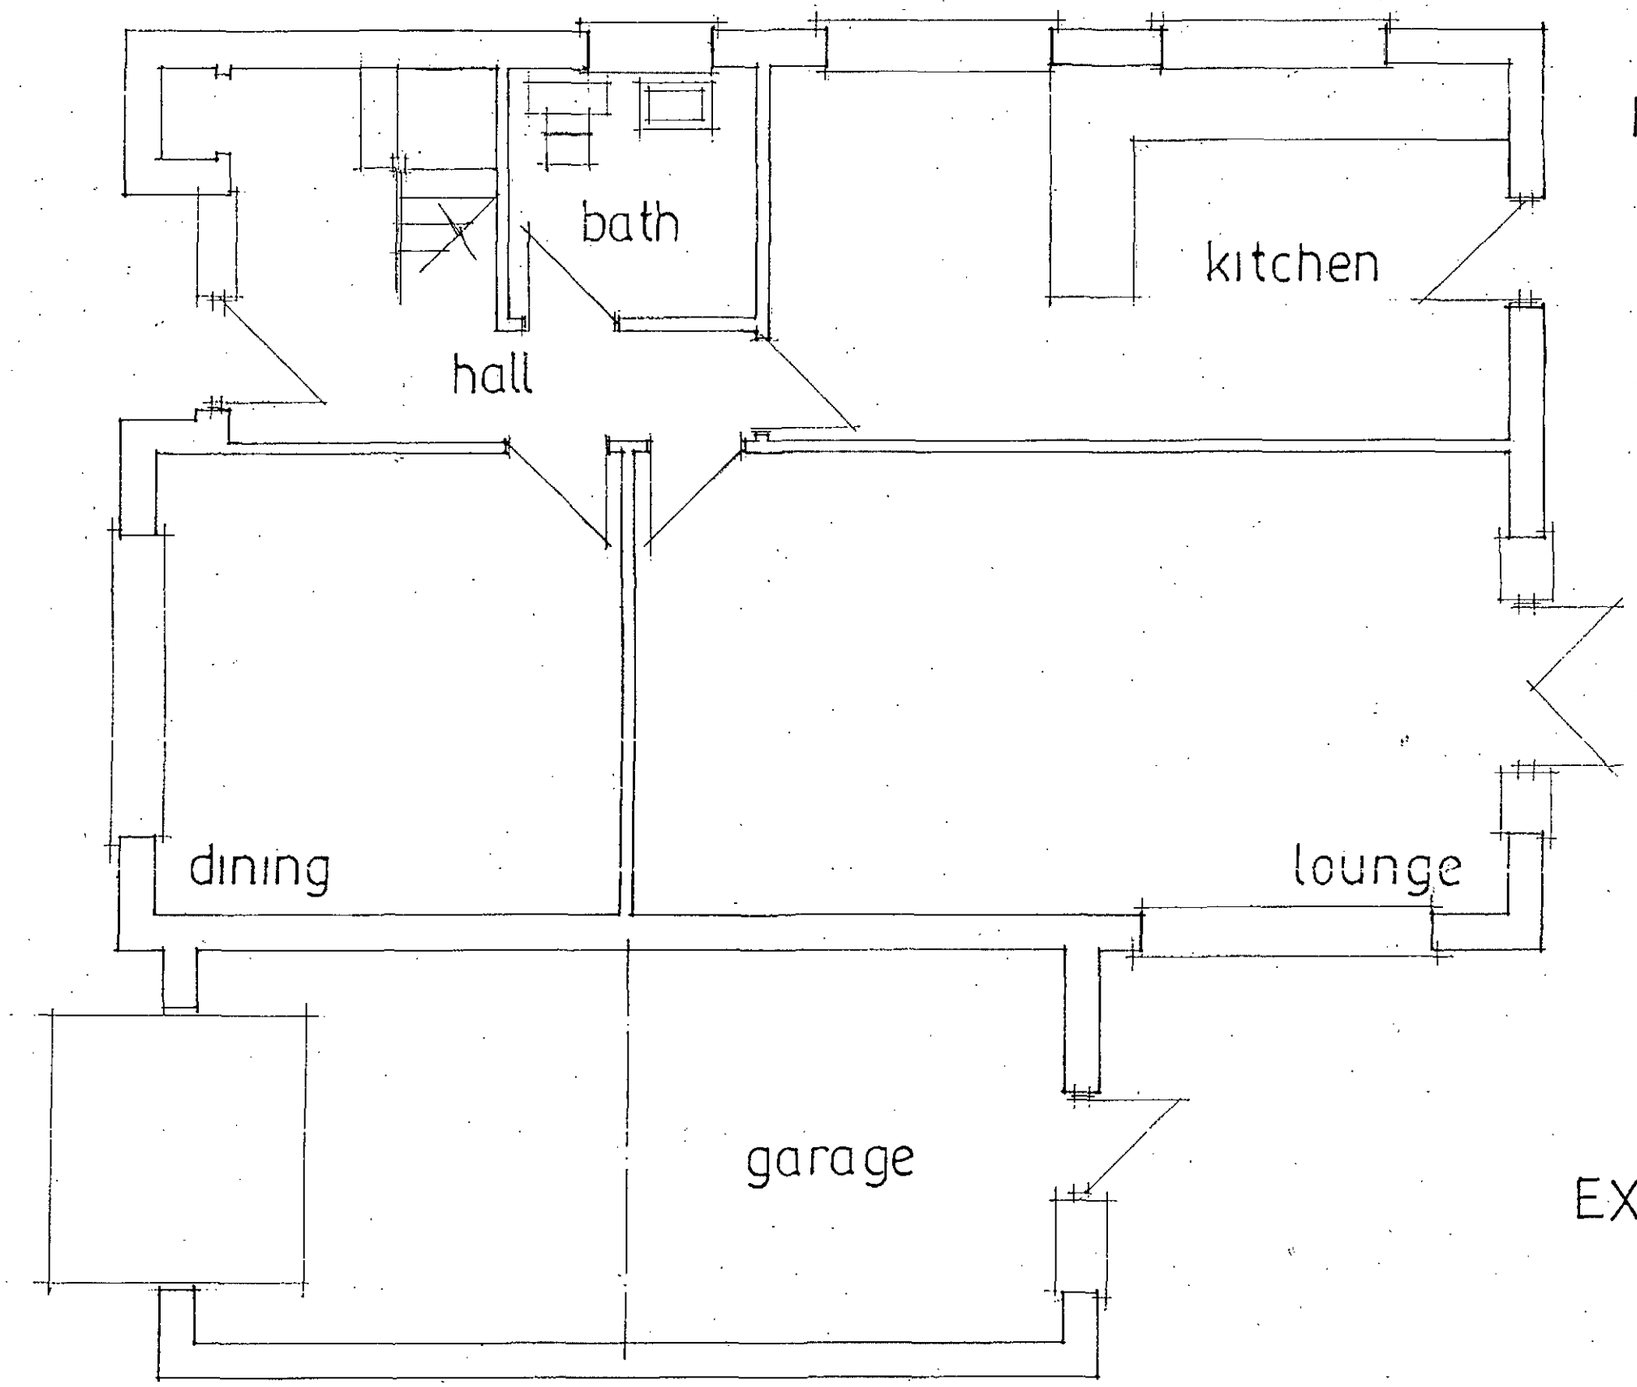

HAVANT BOROUGH COUNCIL
DEVELOPMENT CONTROL
21 JUL 2010
RECEIVED

EXISTING LAYOUT

date july 10
scale 1:50

PETER J. WALKER MRICS
CHARTERED SURVEYOR
182 SEAFRONT, HAYLING ISLAND, HANTS
PO11 9 AN