


HAVANT BOROUGH COUNCIL
DEVELOPMENT CONTROL
25 AUG 2010
RECEIVED

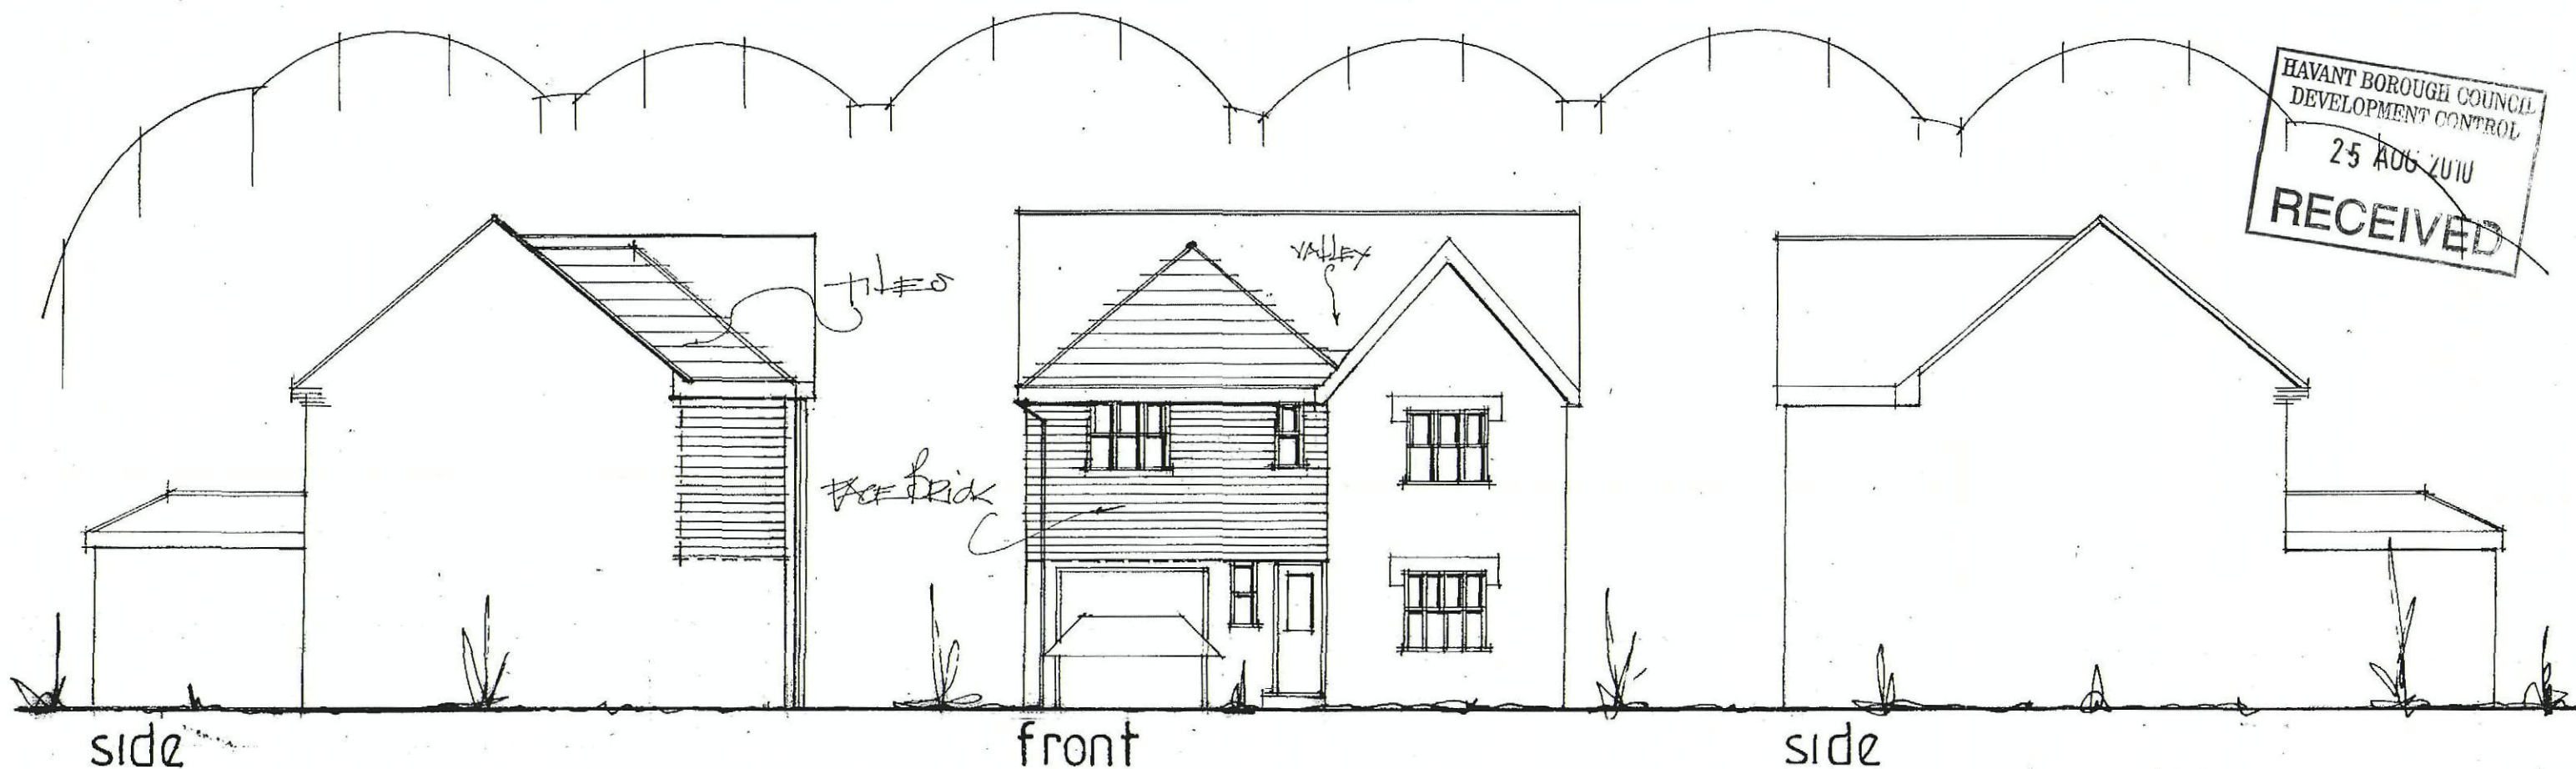

side
date feb 2010
scale 1:100

3 SUNSHINE AVE, HAYLING ISLAND, HANTS.
EXISTING AND PROPOSED ELEVATIONS

PETER J. WALKER MRICS
CHARTERED SURVEYOR
182 SEAFRONT, HAYLING ISLAND, HANTS
PO11 9 AN

TEL: 02202 467571