


Master

APP/10/0267

PERMIT



QUEEN STREET

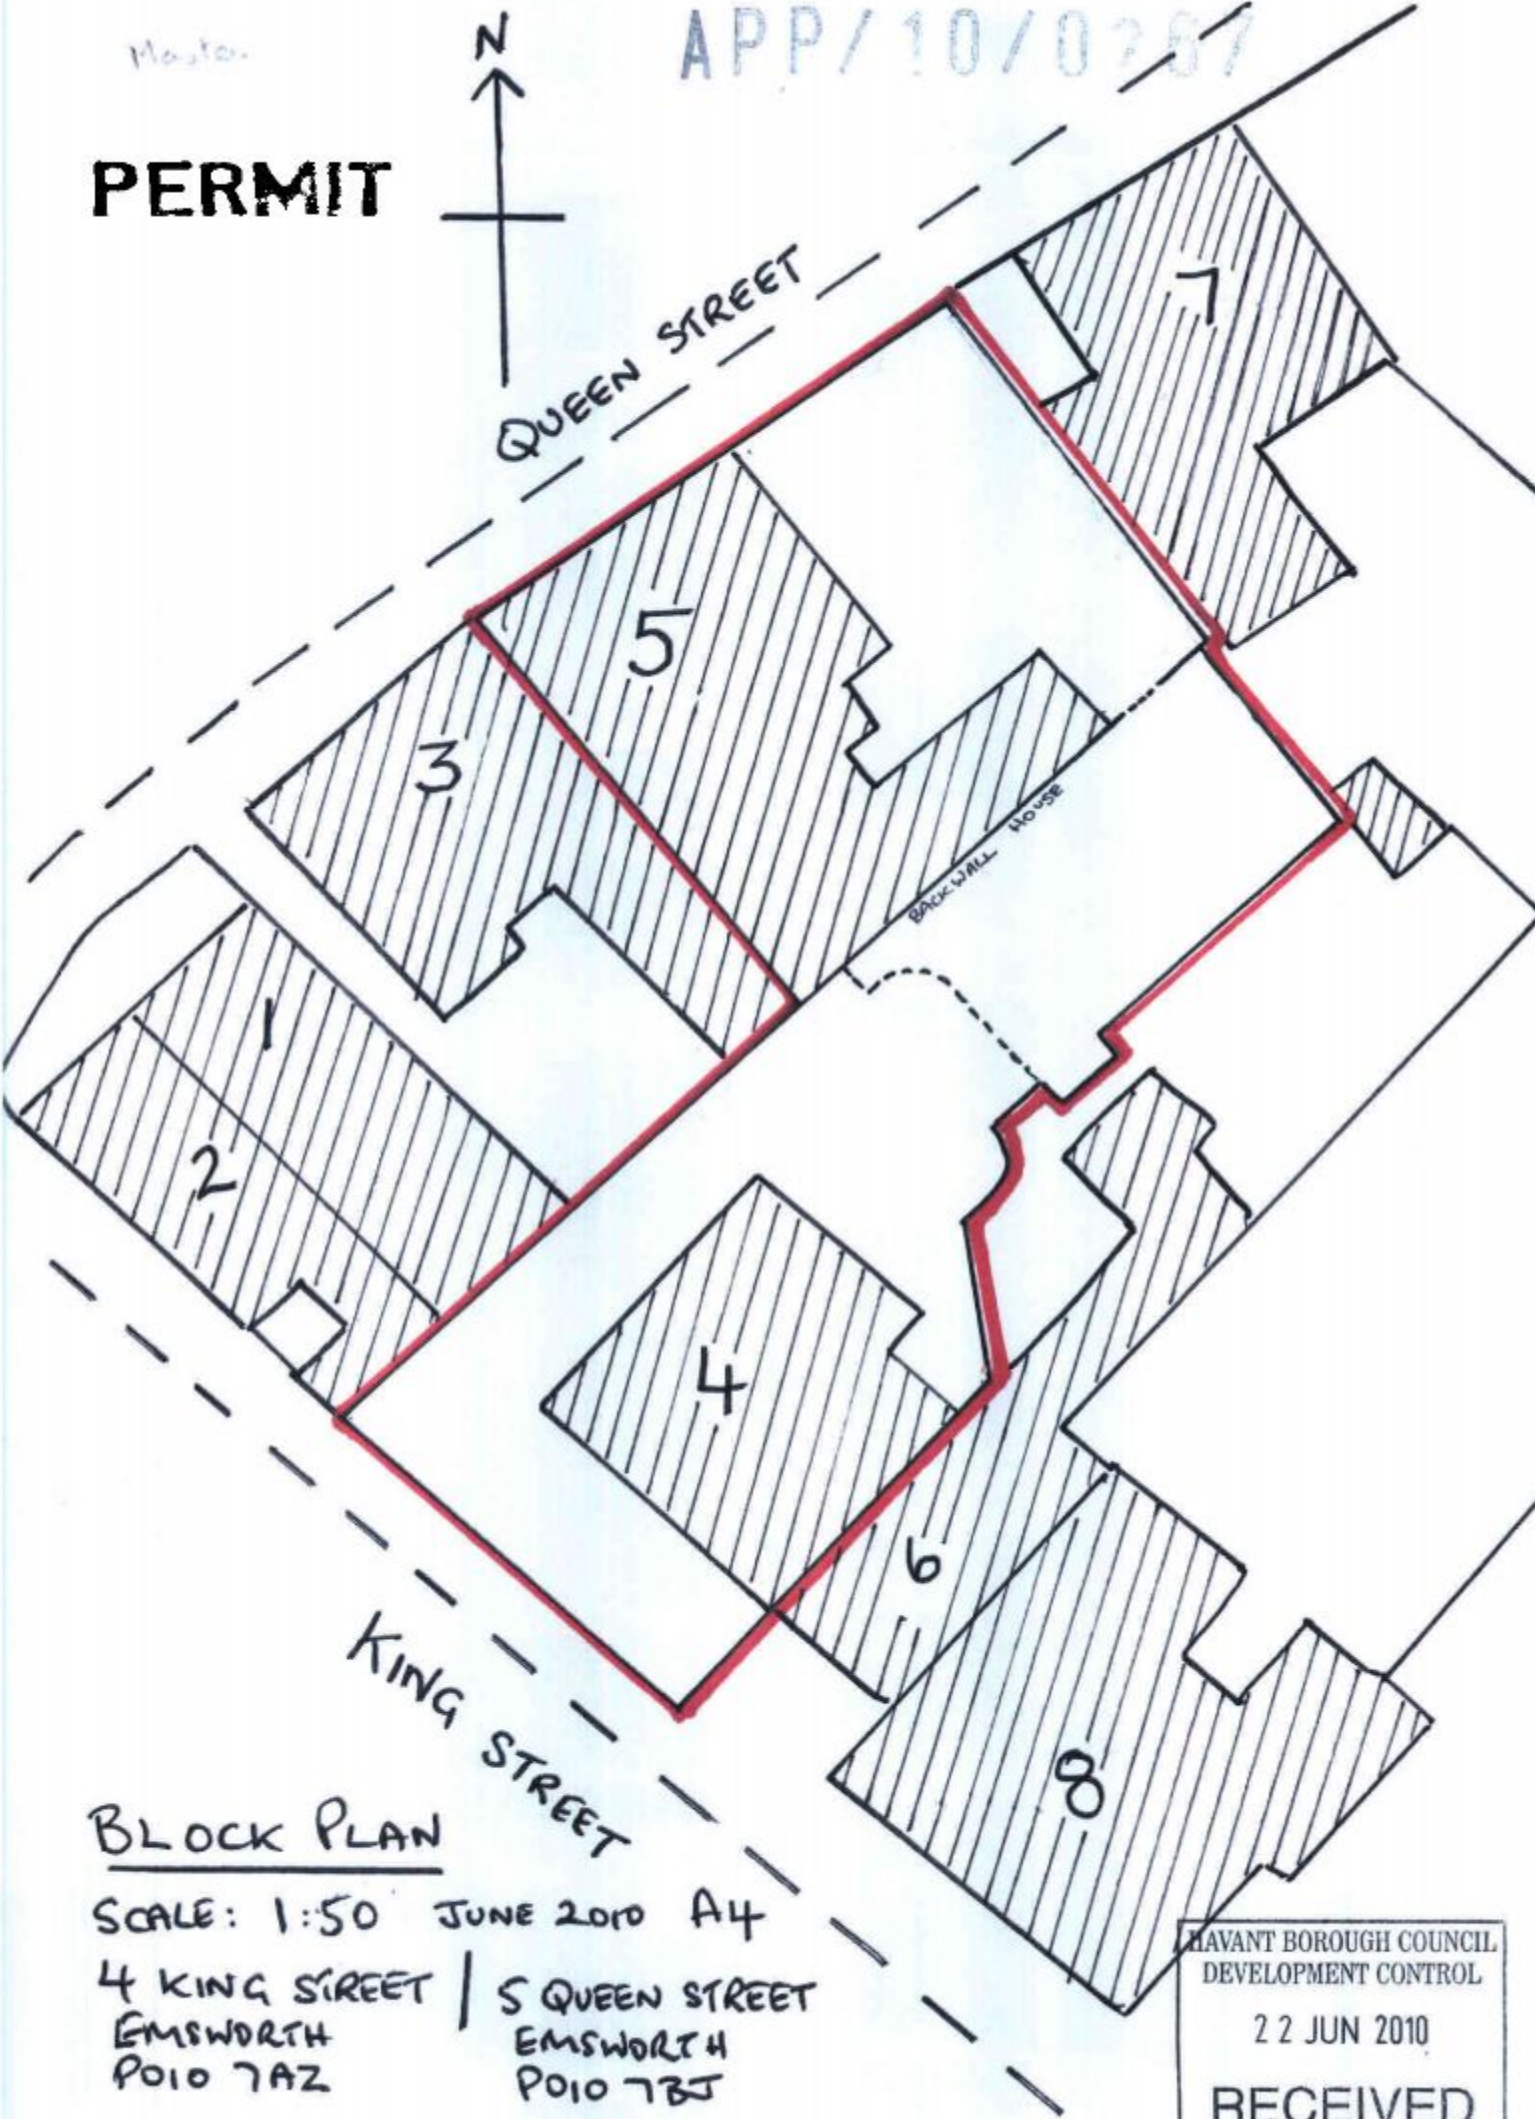

BLOCK PLAN

SCALE: 1:50 JUNE 2010 A4

4 KING STREET / S QUEEN STREET
EMSWORTH PO10 7AZ
EMSWORTH PO10 7BJ

HAVANT BOROUGH COUNCIL
DEVELOPMENT CONTROL
22 JUN 2010
RECEIVED