
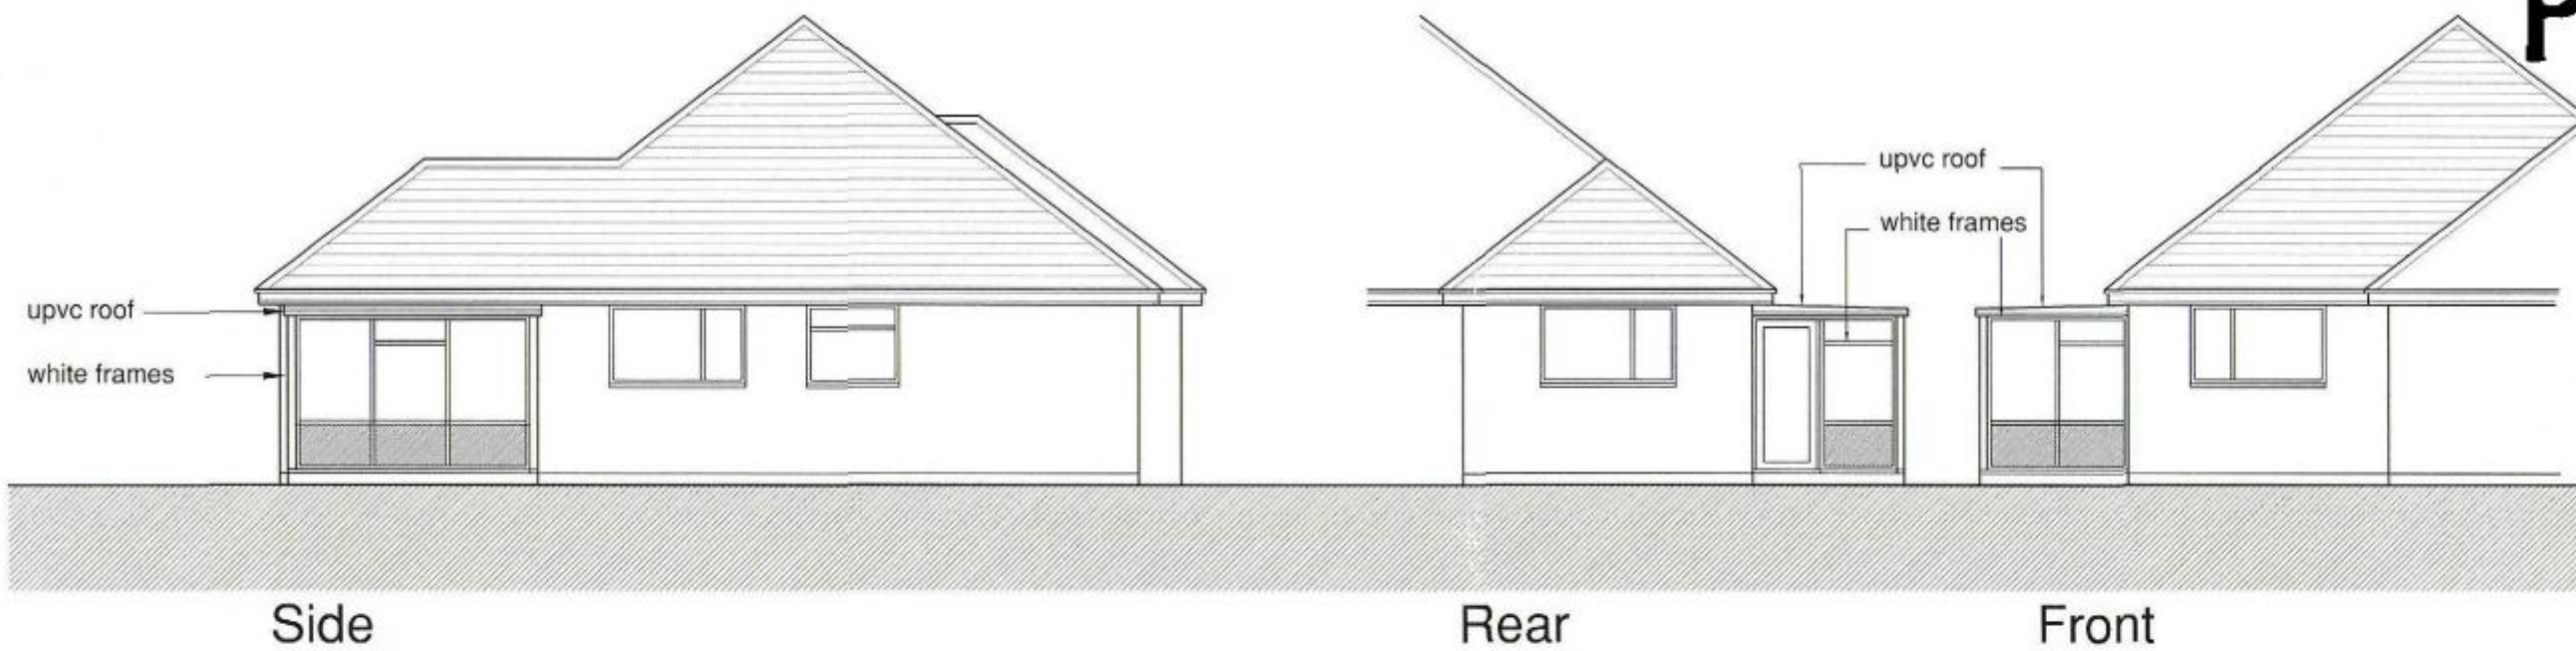
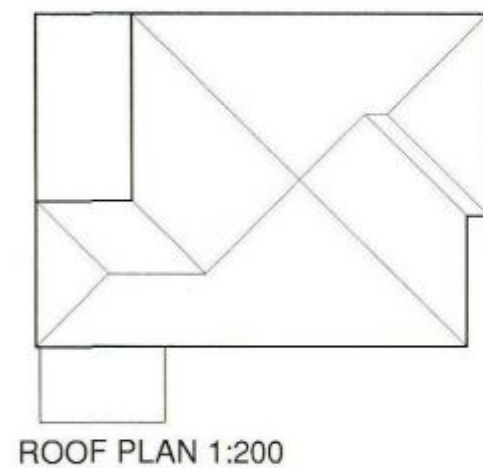


PERMIT

HAVANT BOROUGH COUNCIL
DEVELOPMENT CONTROL
19 AUG 2010
RECEIVED

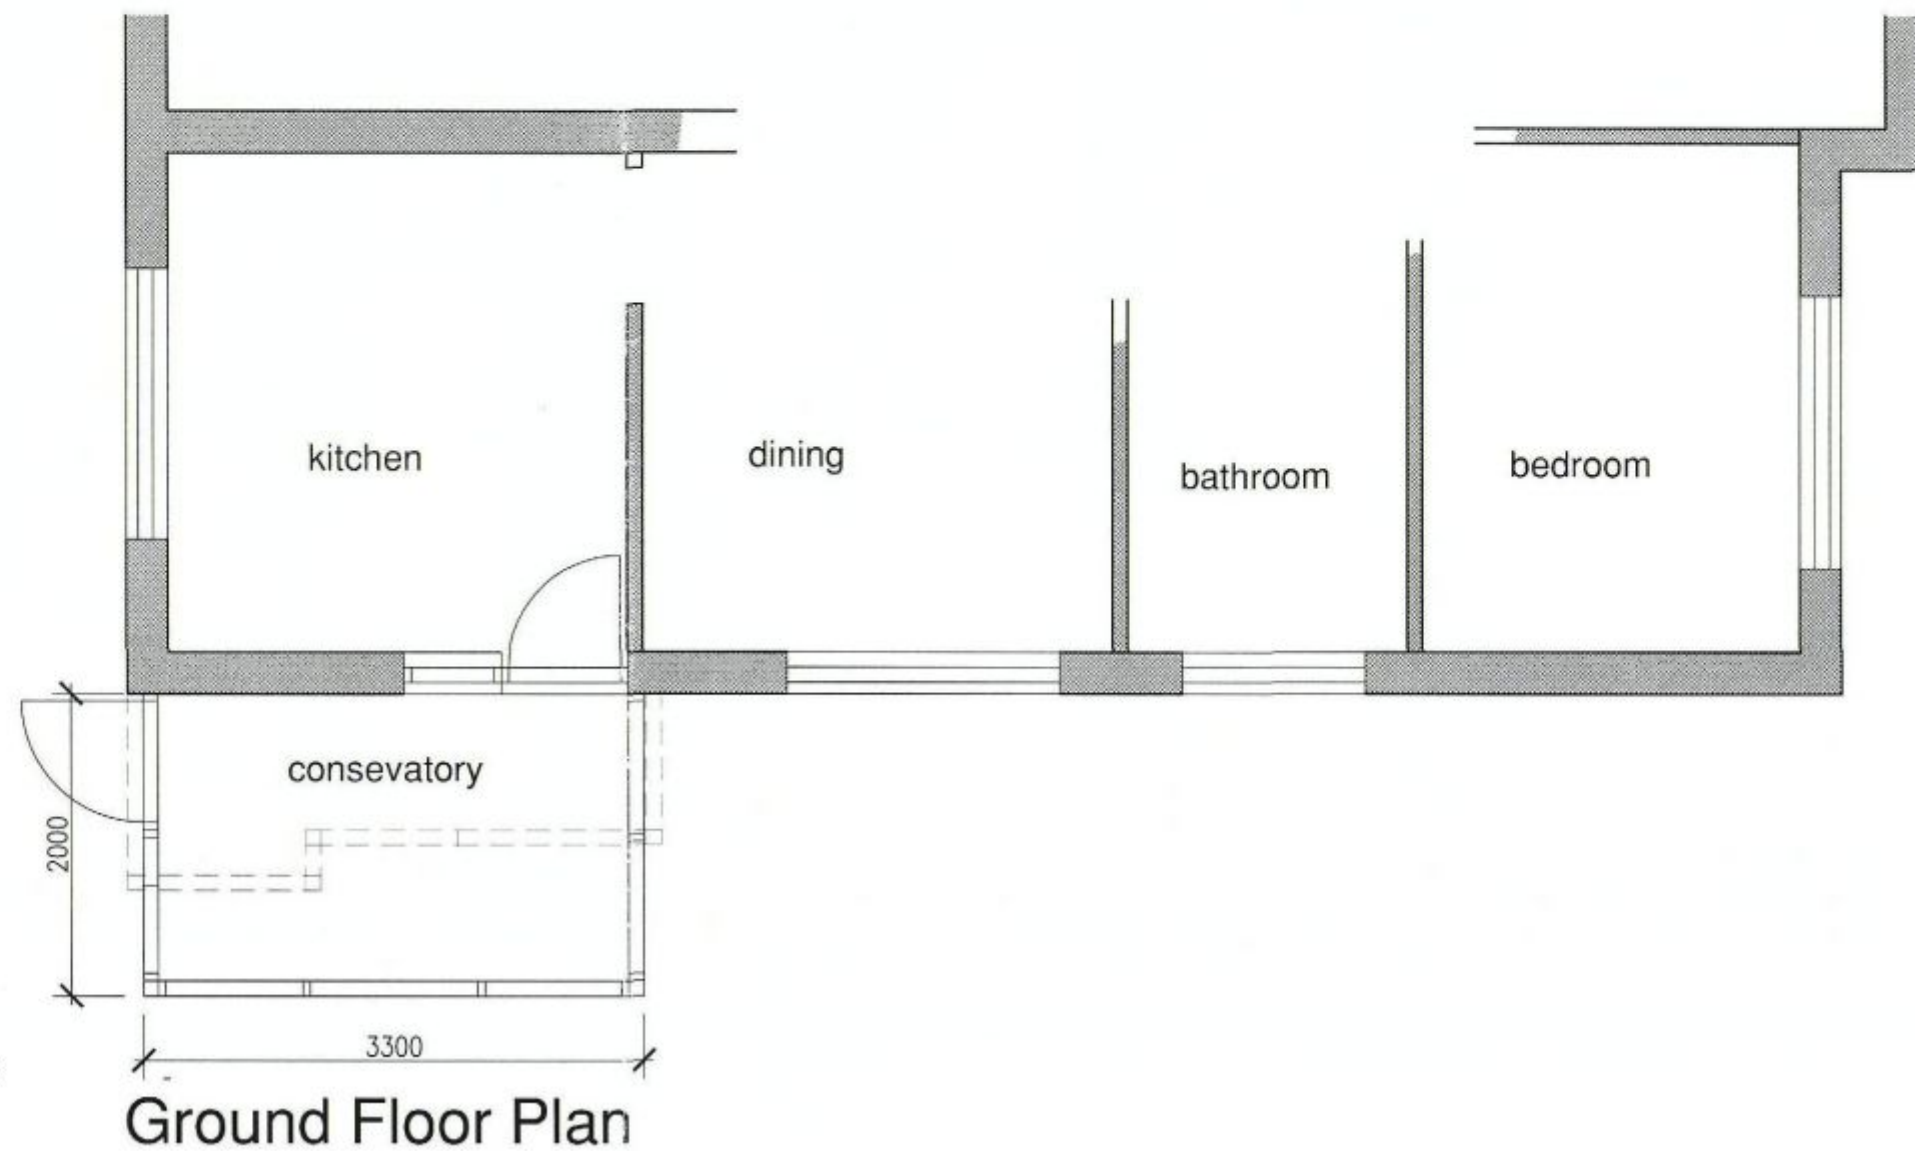

PROJECT
Proposed Conservatory
8 Sandyfield Crescent, Waterlooville

CLIENT
Mr East

DRG TITLE
Plans & Elevations
Proposed

PROJECT NO.
E

DRAWING NO.
101

SCALE
1:100 1:50 -