existing rear dormer

front dormer to No 23

existing side elevation

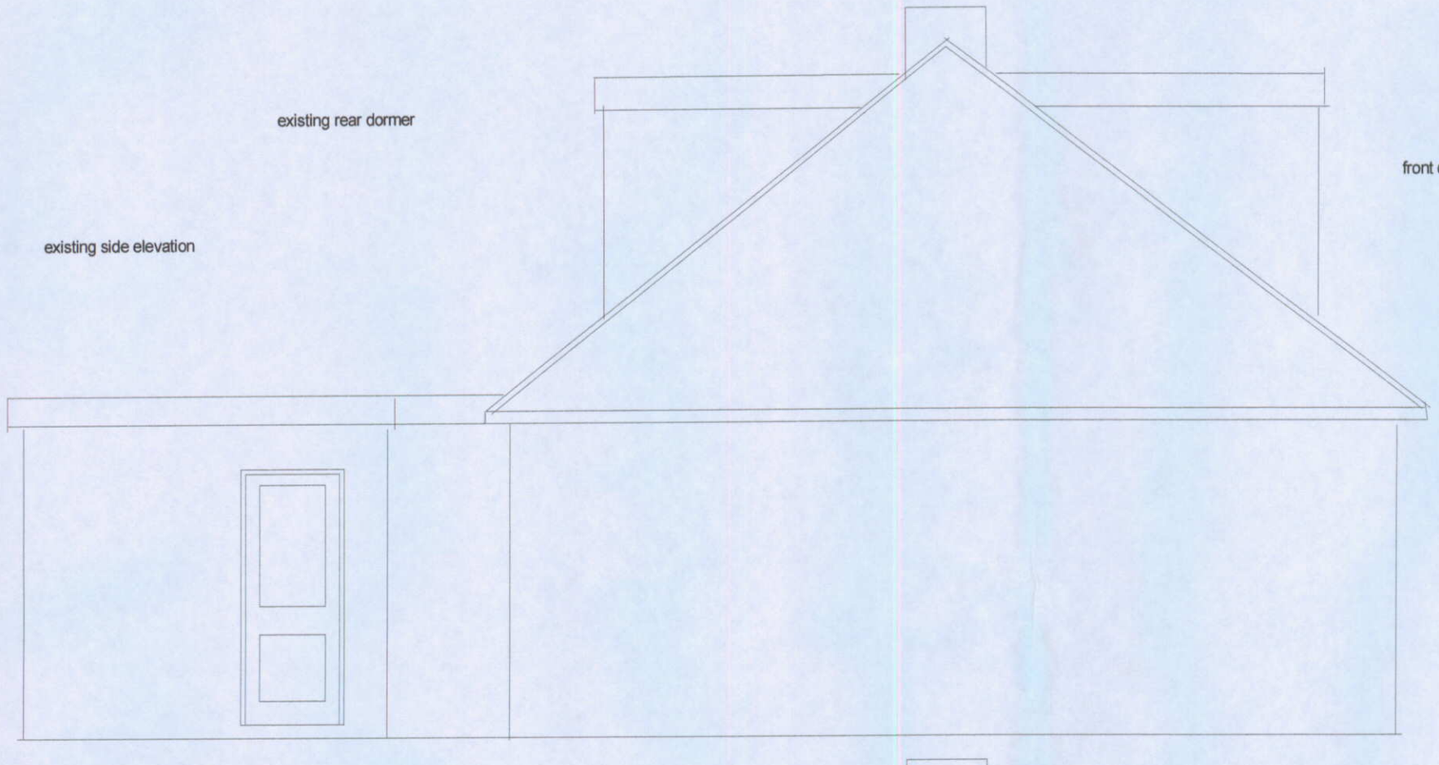

existing rear dormer

proposed dormer

proposed side elevation

NOTES

tiles to tile hanging to match existing roof tiles

facia in white pvc

B.O.H. PERMIT

AMENDED

HAVANT BOROUGH COUNCIL
03 JUN 2010
RECEIVED

1000.00mm

scale bar

original page size A3

Amendment A - reduce depth of dormer to match next door

PROPOSED FRONT DORMER

21 Alameda Road

Waterlooville

Portsmouth

PO7 5HD

10/74347/000

Drwg No: 631.10.07/A Scale: 1:50

Newgrange Associates

Chartered Building Surveyors

Tel/fax: 01905 763498 07957 357774