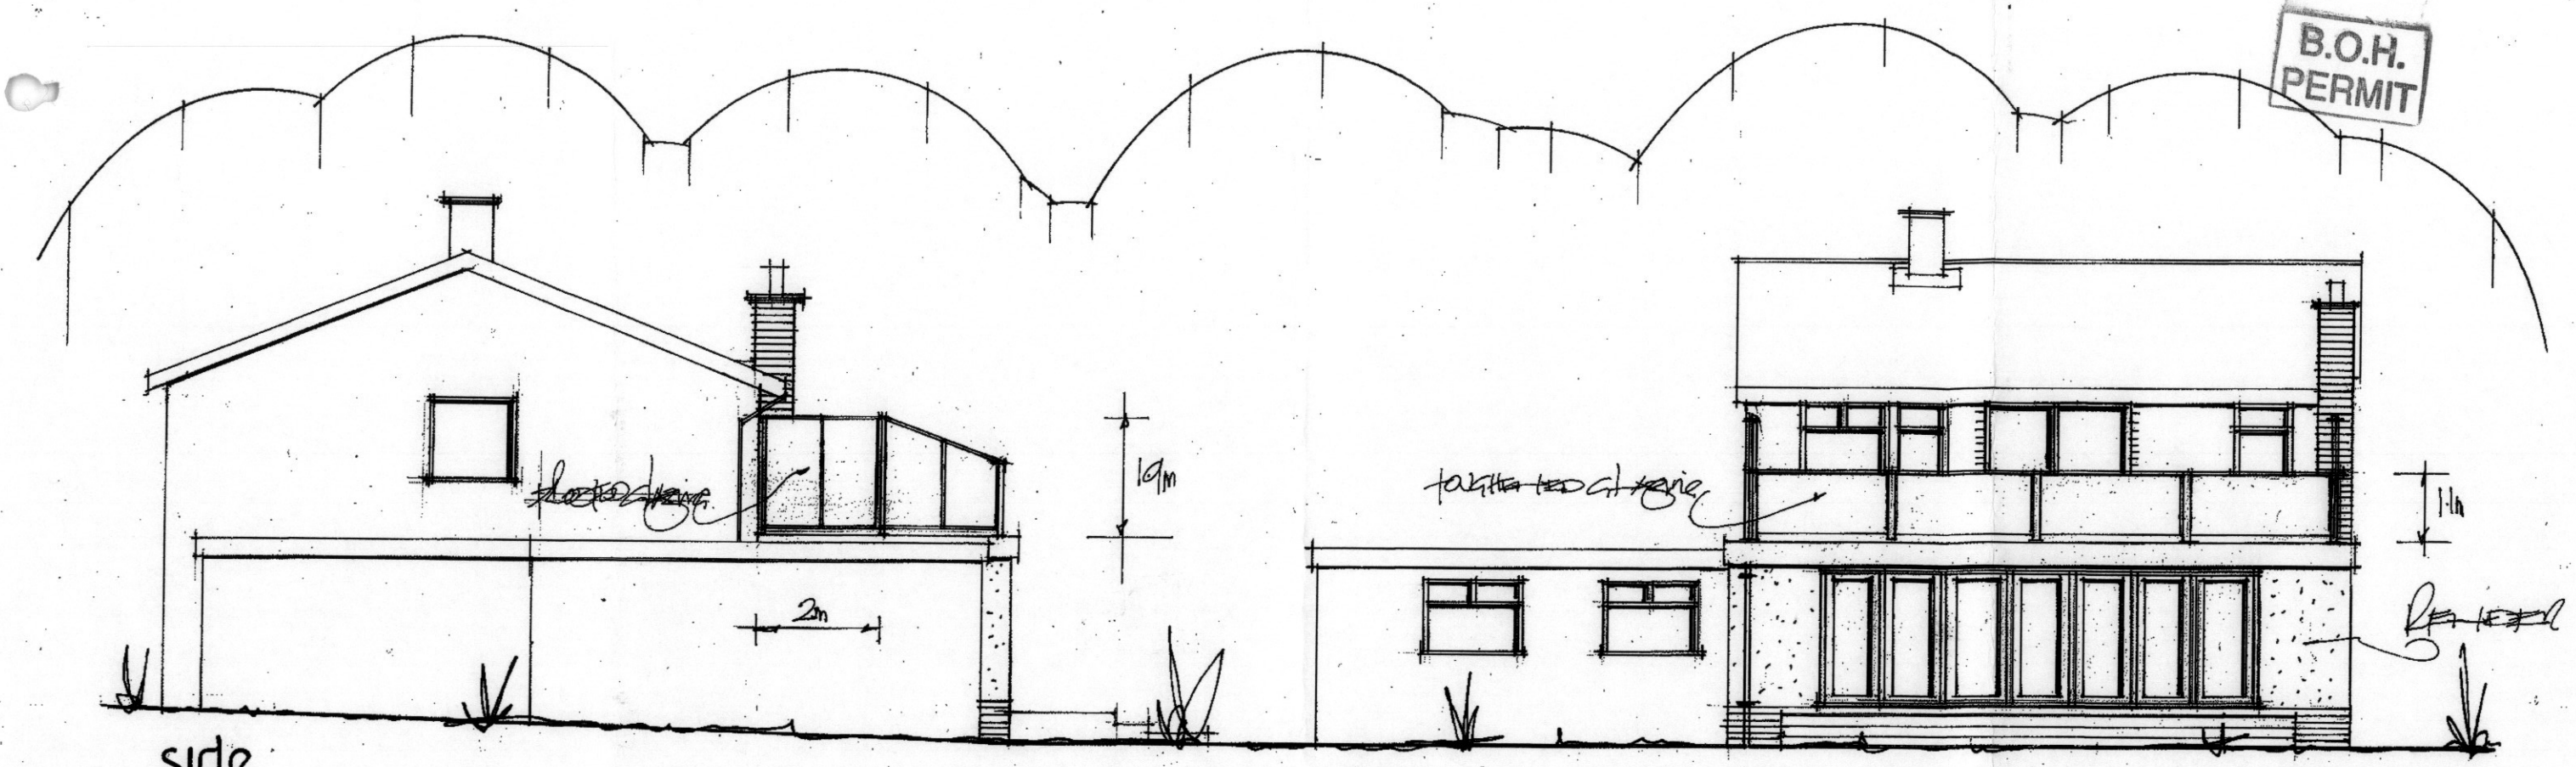

side

rear

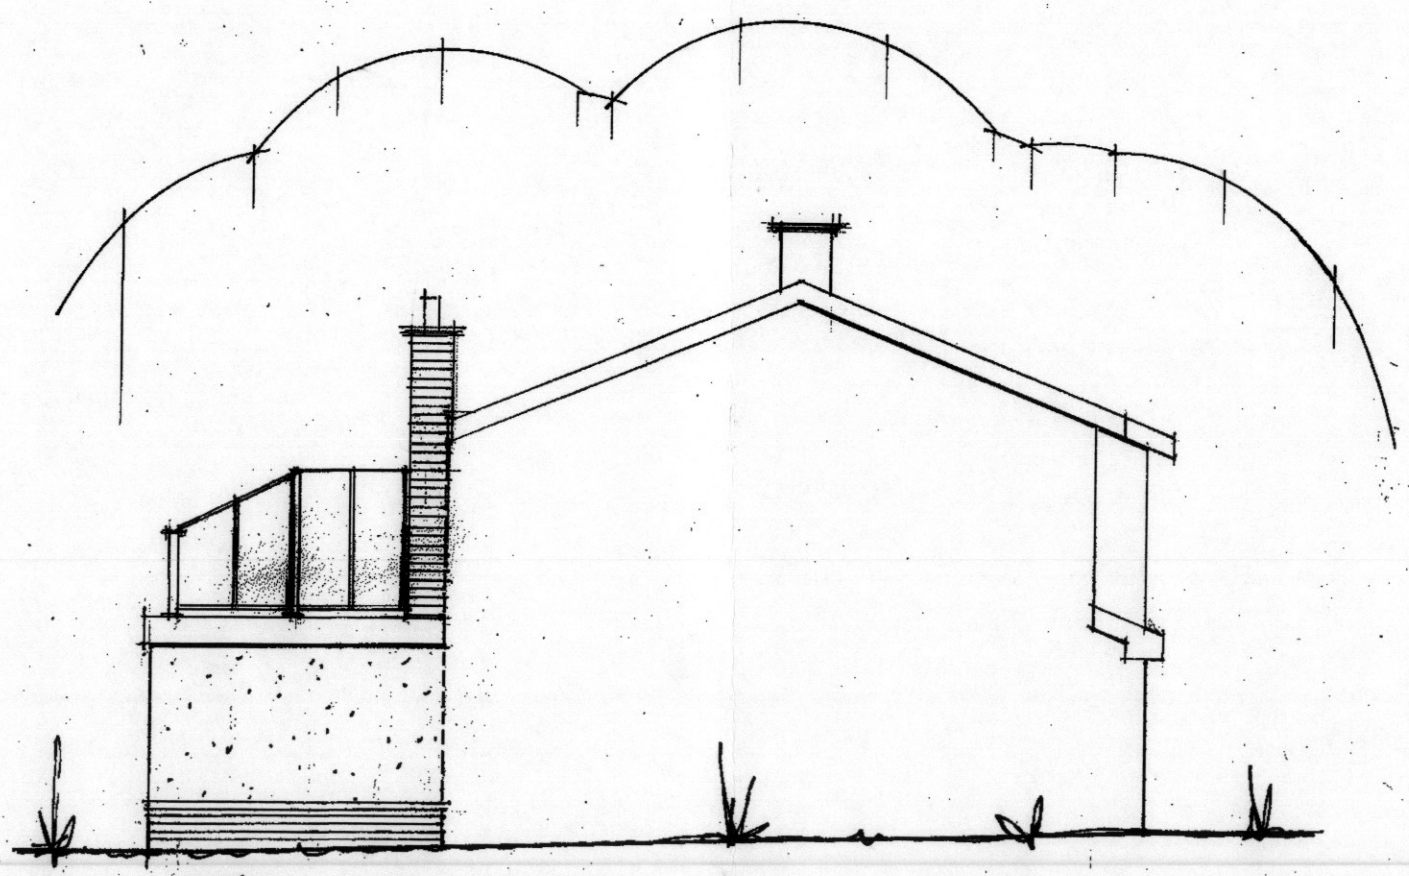

side

(JUNE 10 SIDE ELEVATION ADDED)
(SECOND REVISION JUNE 10 TYPICAL DOOR ELEVATIONS ADDED)

B.O.H. PERMIT

HAVANT BOROUGH COUNCIL
DEVELOPMENT CONTROL
14 JUN 2010
RECEIVED

7, WARREN CLOSE, HAYLING ISLAND, HANTS.

ELEVATIONS

FOR MR & MRS J. NAZERETH.

AMENDED

APP/10/00121

TEL: 02392 467571

PETER J. WALKER MRICS
CHARTERED SURVEYOR
182 SEAFRONT, HAYLING ISLAND, HANTS
PO11 9 AN

date april 10
scale 1:100