B.O.H. PERMIT

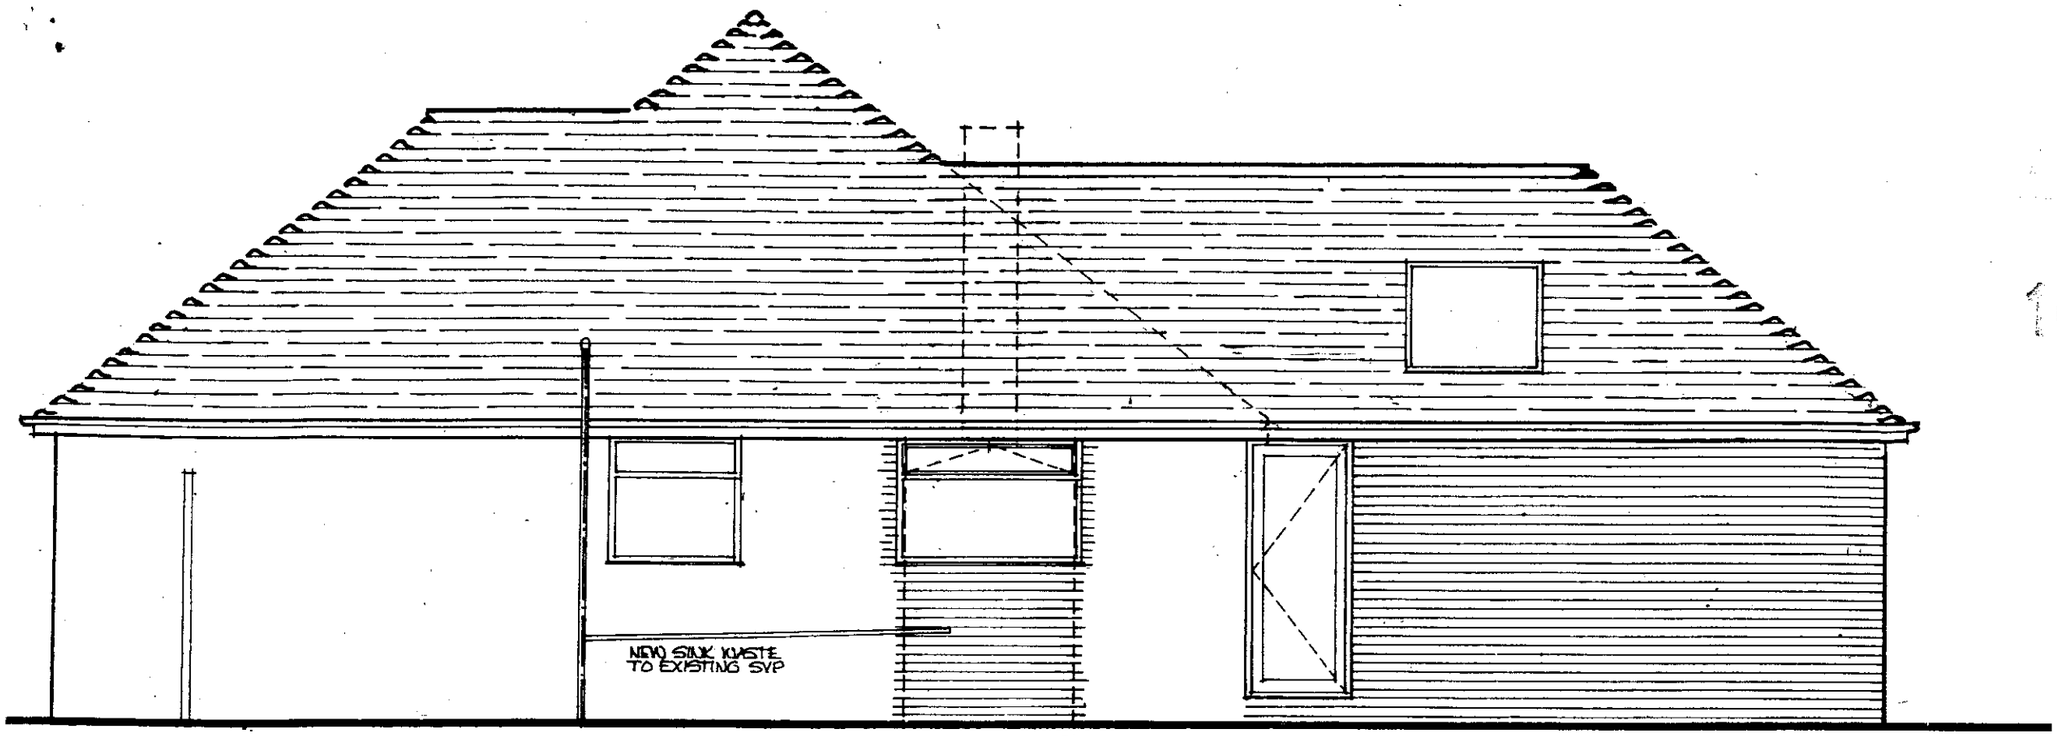

West Elevation

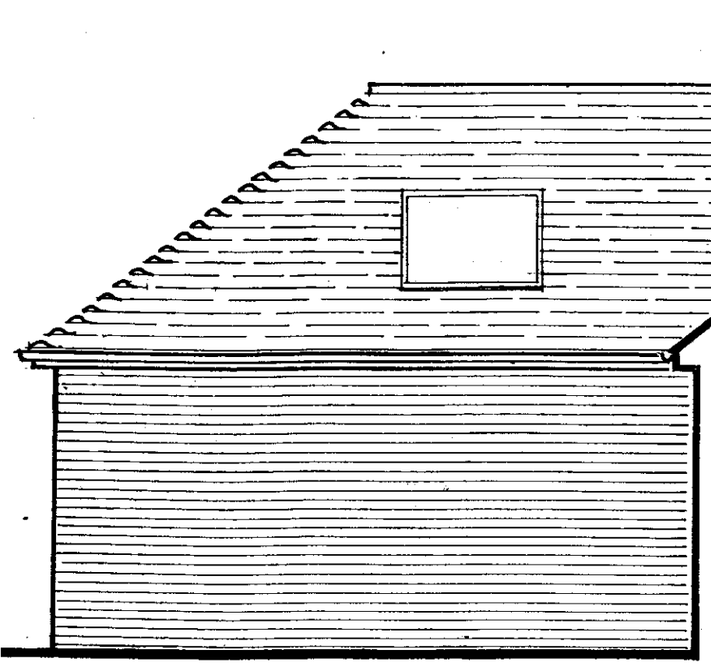

East Elevation

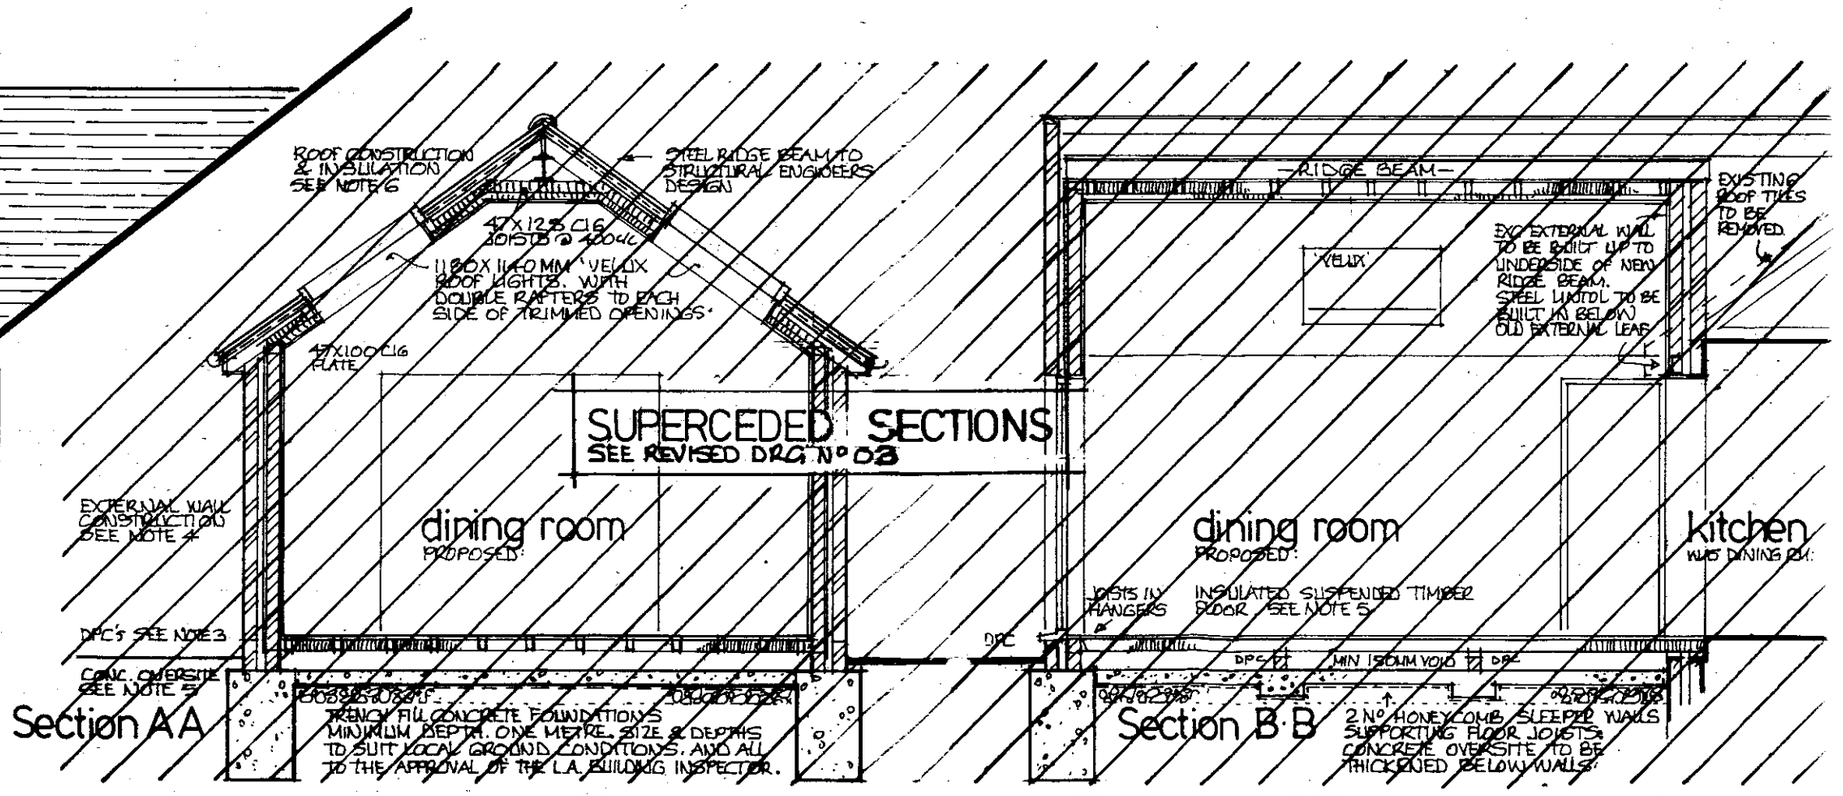

PROPOSED ALTERATIONS & ADDITIONS TO 72 CHESTNUT AVENUE, BEDHAMPTON

Drg nº 04 D Scale 1:50 redrawn January 2010