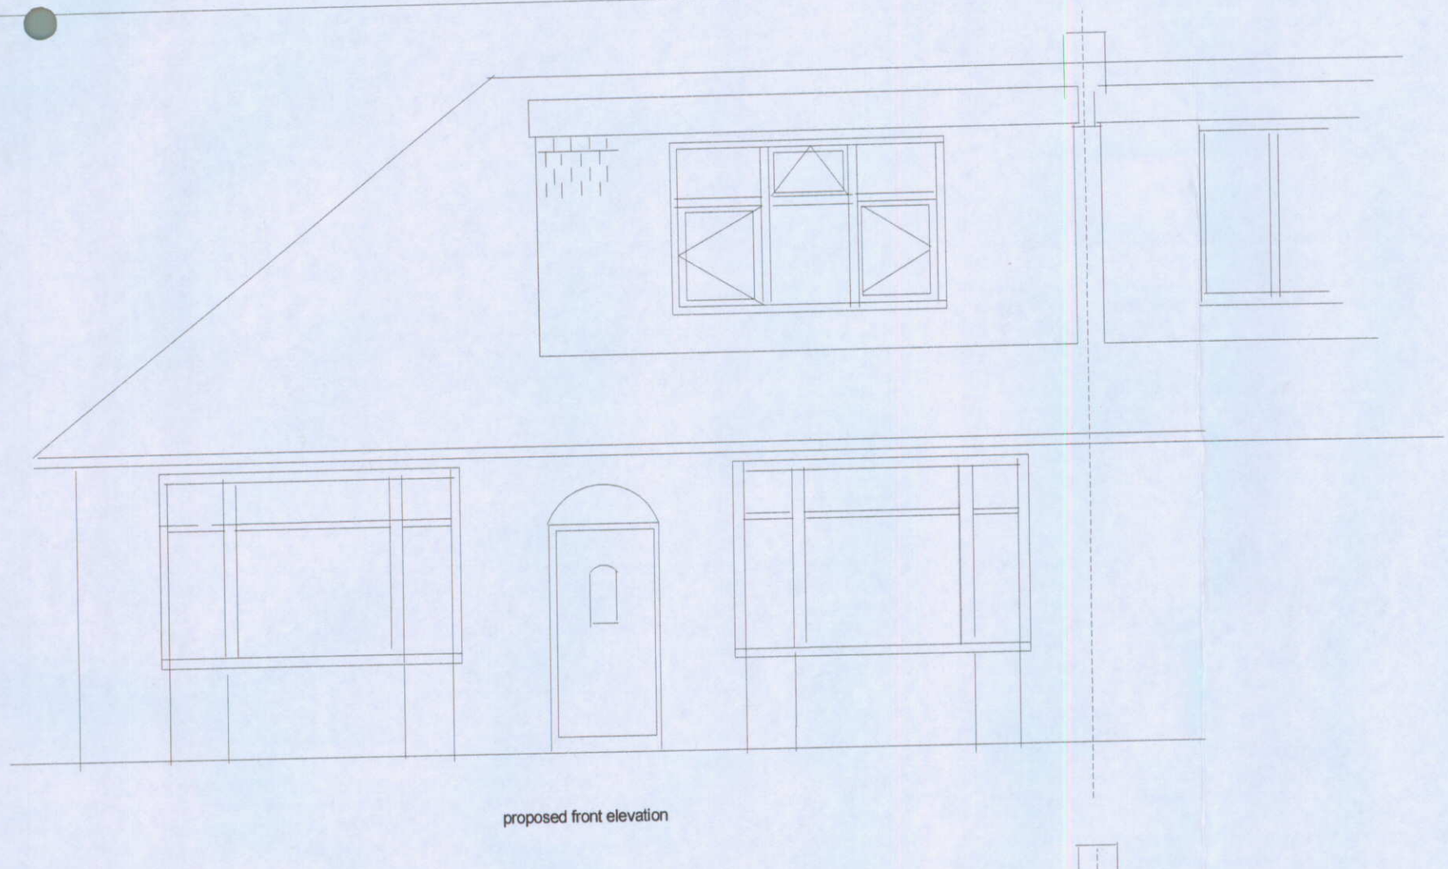

proposed front elevation



existing front elevation

NOTES

white pvc facia

white upvc double glazed window

tile hanging to dormer walls, tiles to match roof tiles

B.O.H. PERMIT

10/143471/000

AMENDED

HAVANT BOROUGH COUNCIL
03 JUN 2010
RECEIVED

Amendment A - reduce depth of dormer to match next door and reduce size of window

PROPOSED FRONT DORMER

21 Alameda Road

Waterlooville

Portsmouth

PO7 5HD

Drwg No: 631.10.03/A Scale: 1:50

Newgrange Associates

Chartered Building Surveyors

Tel/fax: 01905 831377 07957 357774