Ordnance Survey®
OS Sitemap®

WITH THE EXCEPTION OF THE LOCAL AUTHORITY FOR PLANNING PURPOSES DO NOT SCALE THIS DRAWING. Use written dimensions or ask for confirmation. All dimensions to be checked on site. Any discrepancies between the drawings and site conditions must be reported to the designer before work is commenced.

10/50249/005

HAVANT BOROUGH COUNCIL
10 FEB 2010
RECEIVED

B.O.H. PERMIT

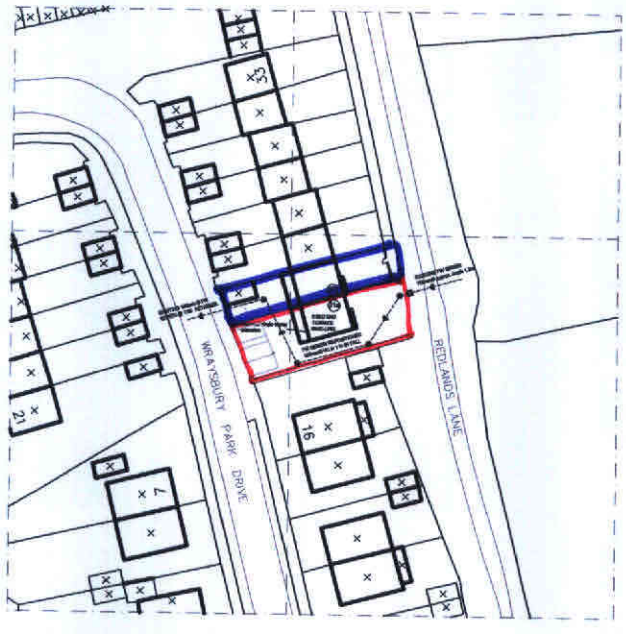

© Crown Copyright 2009
Reproduction in whole or in part is prohibited without the prior permission of Ordnance Survey.

Serial Number: 00992700
Supplied by: Gormans
Centre coordinates of this map: 474904 107787
Produced 26 Oct 2009 from the Ordnance Survey National Geographic Database and incorporating surveyed revision available at this date.
© Crown Copyright 2009.

LOCATION PLAN 1:1250 scale

client	title	date	drawing no.
Mr M. Patterson	Location Plan - OS Mapping	12.12.2009	09621/2/20
address: 21a Redlands Lane Emsworth - proposed extension		drawn: PN	
		scale: 1:1250 at A4	

Building Design - Computer Graphics - Fine Art & Design - Animation
6 Dolphin Crescent Gosport Hampshire PO12 2HE - tel: 023 9258 4774
paul nicholson design ltd
e-mail to : nicholsondes@btinternet.com
Reg No. 3388382 Reg Office ; 6 Dolphin Crescent Gosport Hampshire PO12 2HE