
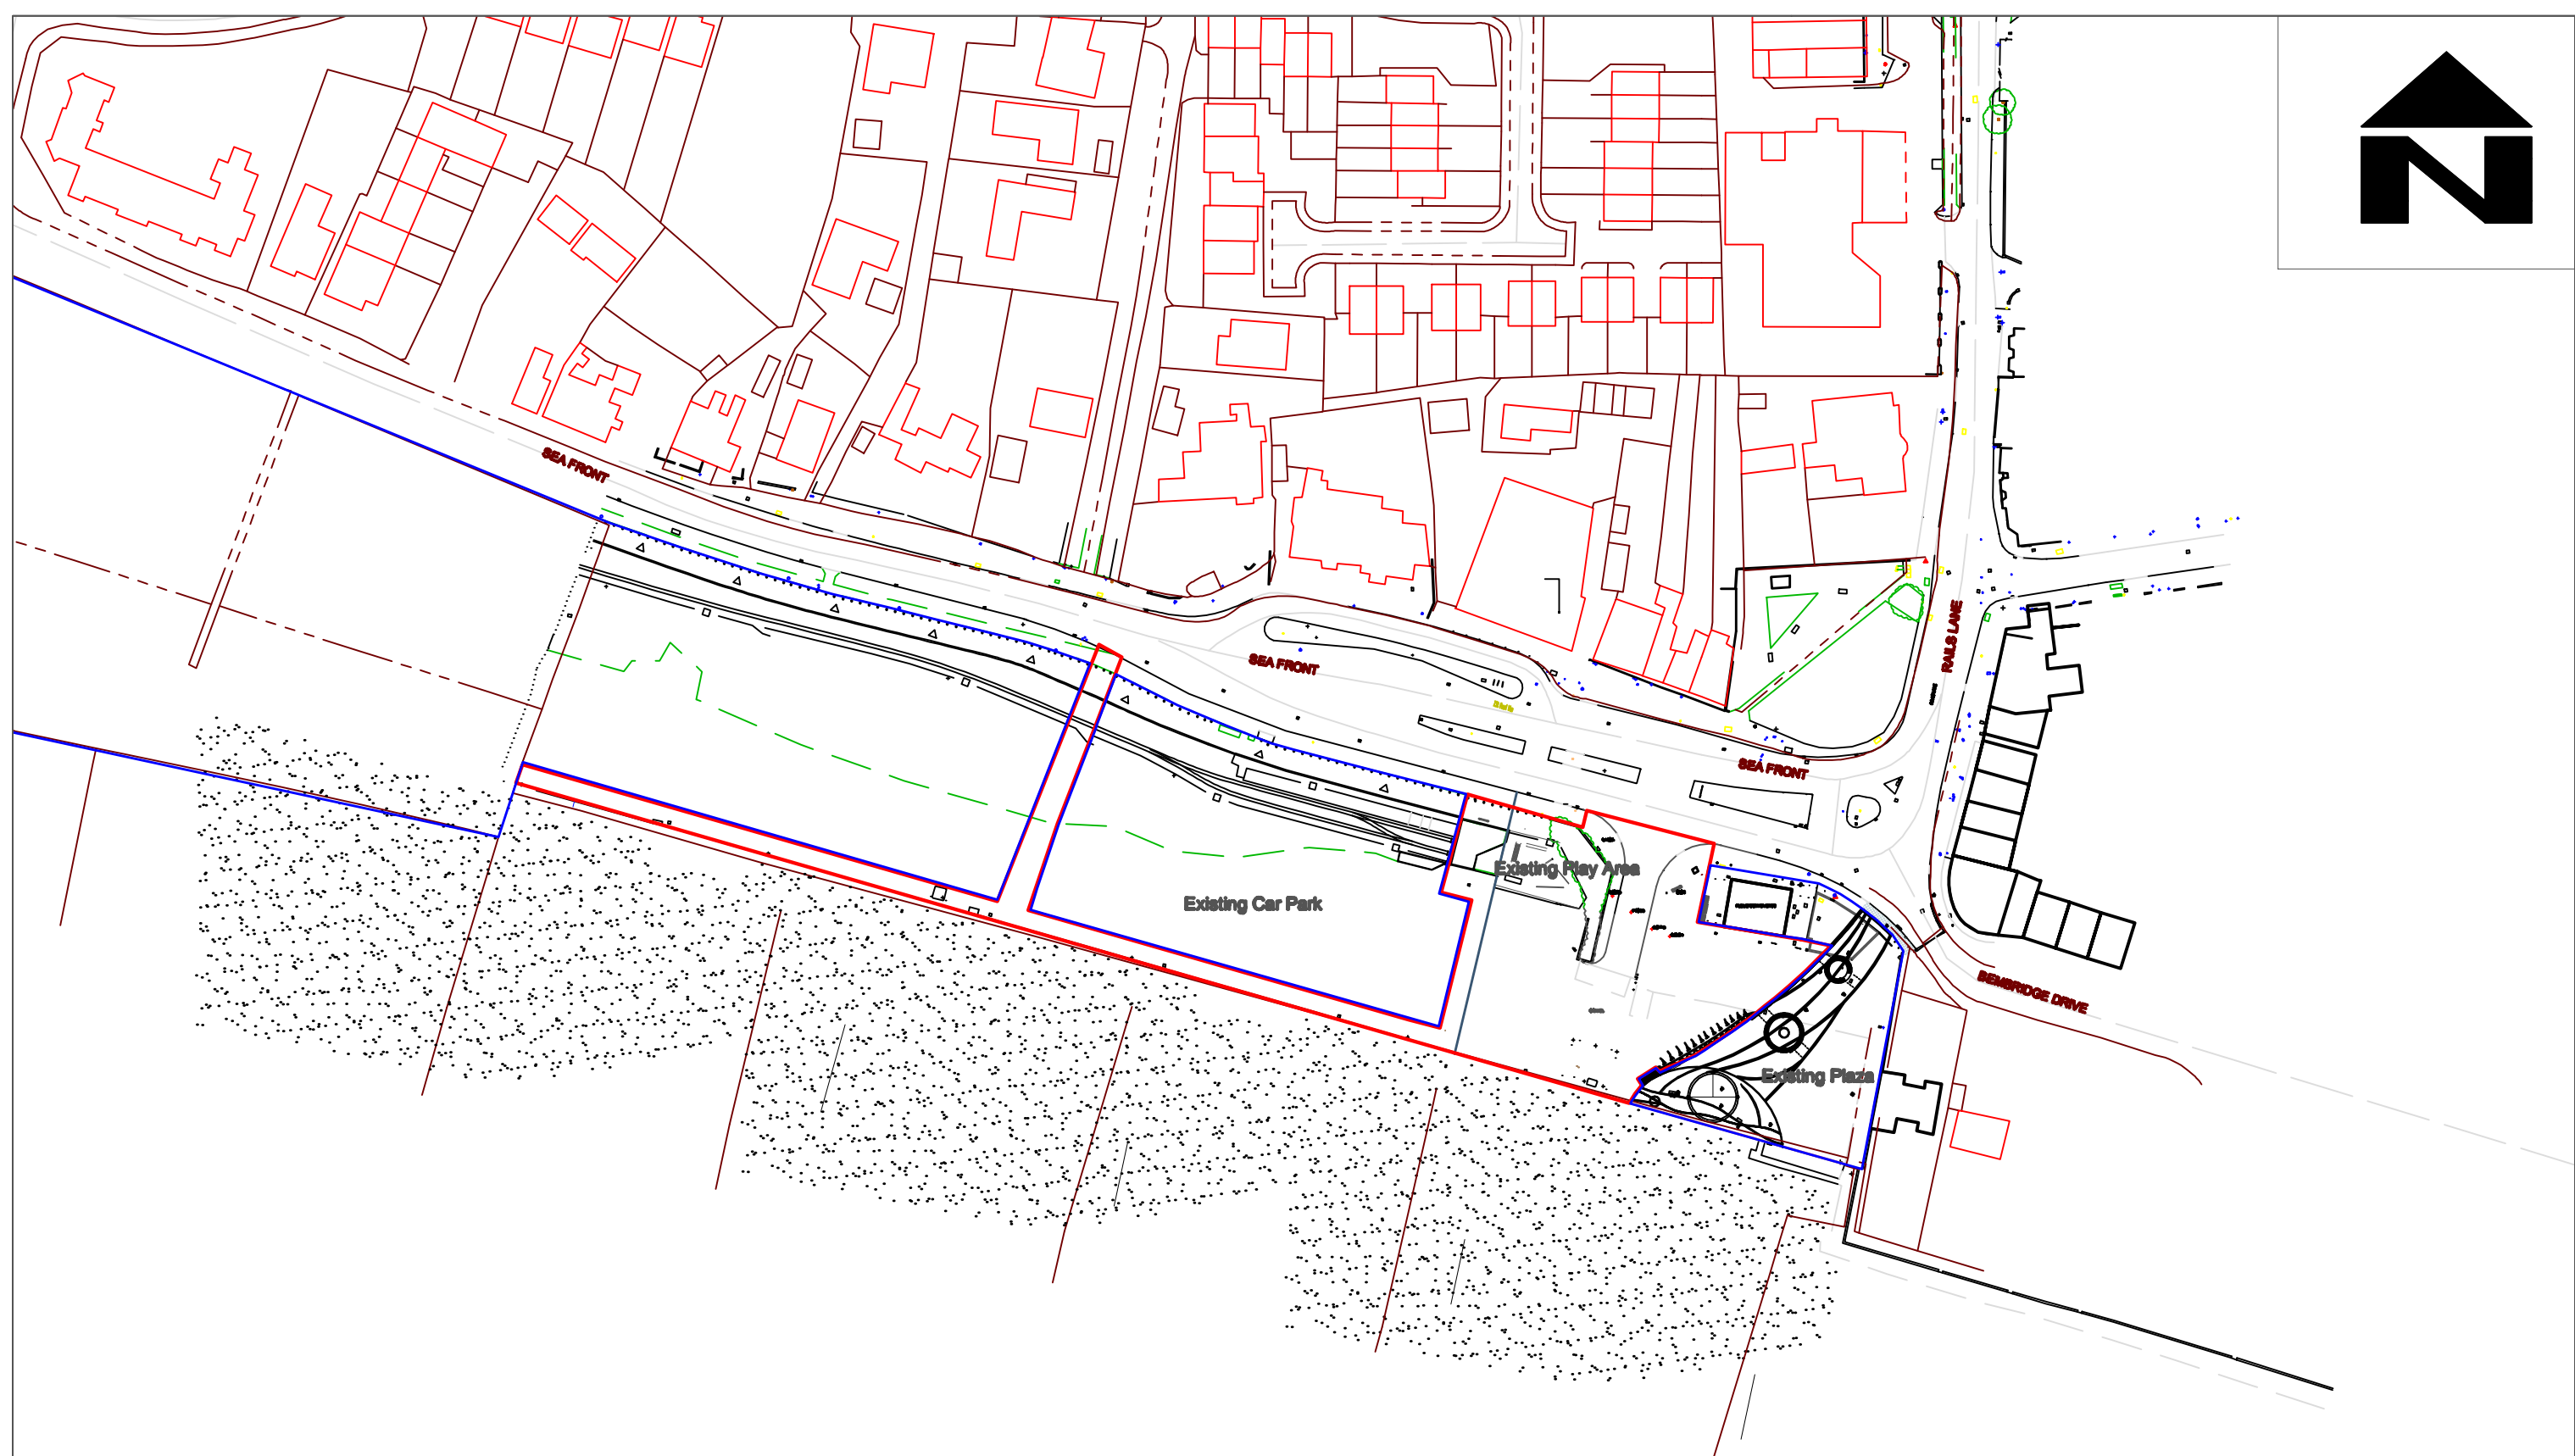


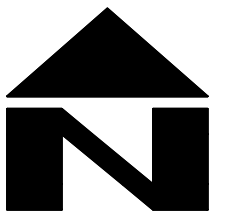

Civic Offices, Civic Centre Road,
Havant. Hants. PO9 2AX
Telephone: (023) 9247 4174
Email: customer.services@havant.gov.uk
Internet: www.havant.gov.uk

 **Planning Application Site Boundary**

 **Other HBC Owned land**

REV	DESCRIPTION	DATE	INITS

TITLE			
Eastoke Corner Location Plan Phase 3 Improvements New Adizone Play Equipment			
DRAWN BY	CHECKED BY	DRG No.	
LOG		LA/Liv4/PH3/PA01	
DATE	Jan 2010		DIR NAME
			L:ACAD
SCALE	1:1250 @ A3		CAD NAME
			Phase 3 Adizone