REFUSE



Extg South East Elevation.




Extg North East Elevation.




Extg North West Elevation.

HAVANT BOROUGH COUNCIL
08 SEP 2010
RECEIVED

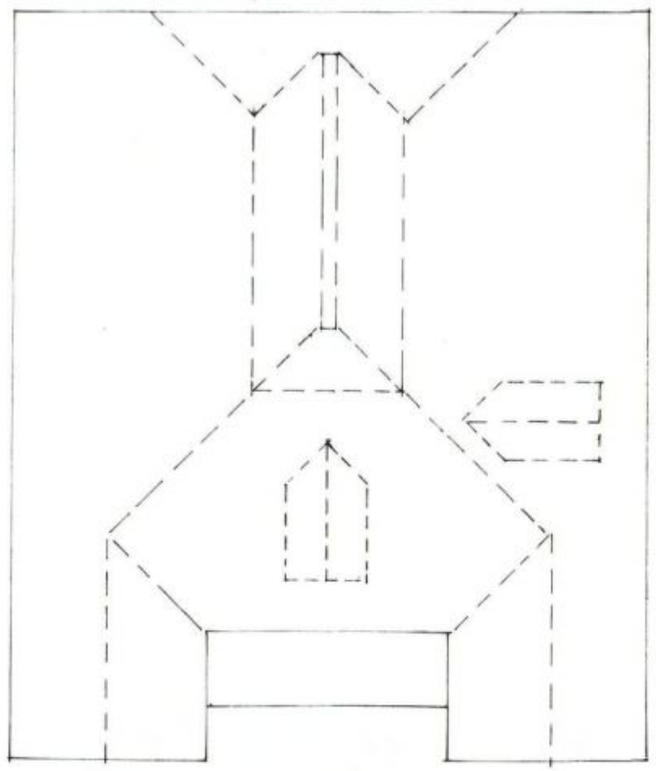

Proposed Roof Plan.

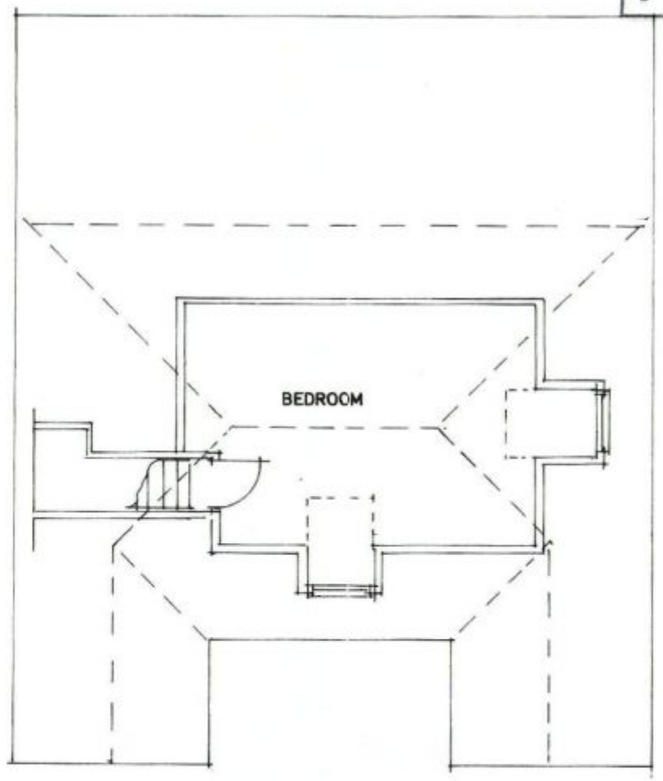

Extg First Floor Layout Plan.



Extg South West Elevation.

Dwelling at 43 Eastoke Avenue, Hayling Island, Hants. PO11 9QW	
R. Price Esq..	
Scale 1:100	Date July 2010
A3 Drawing Number	3
Revision.	