
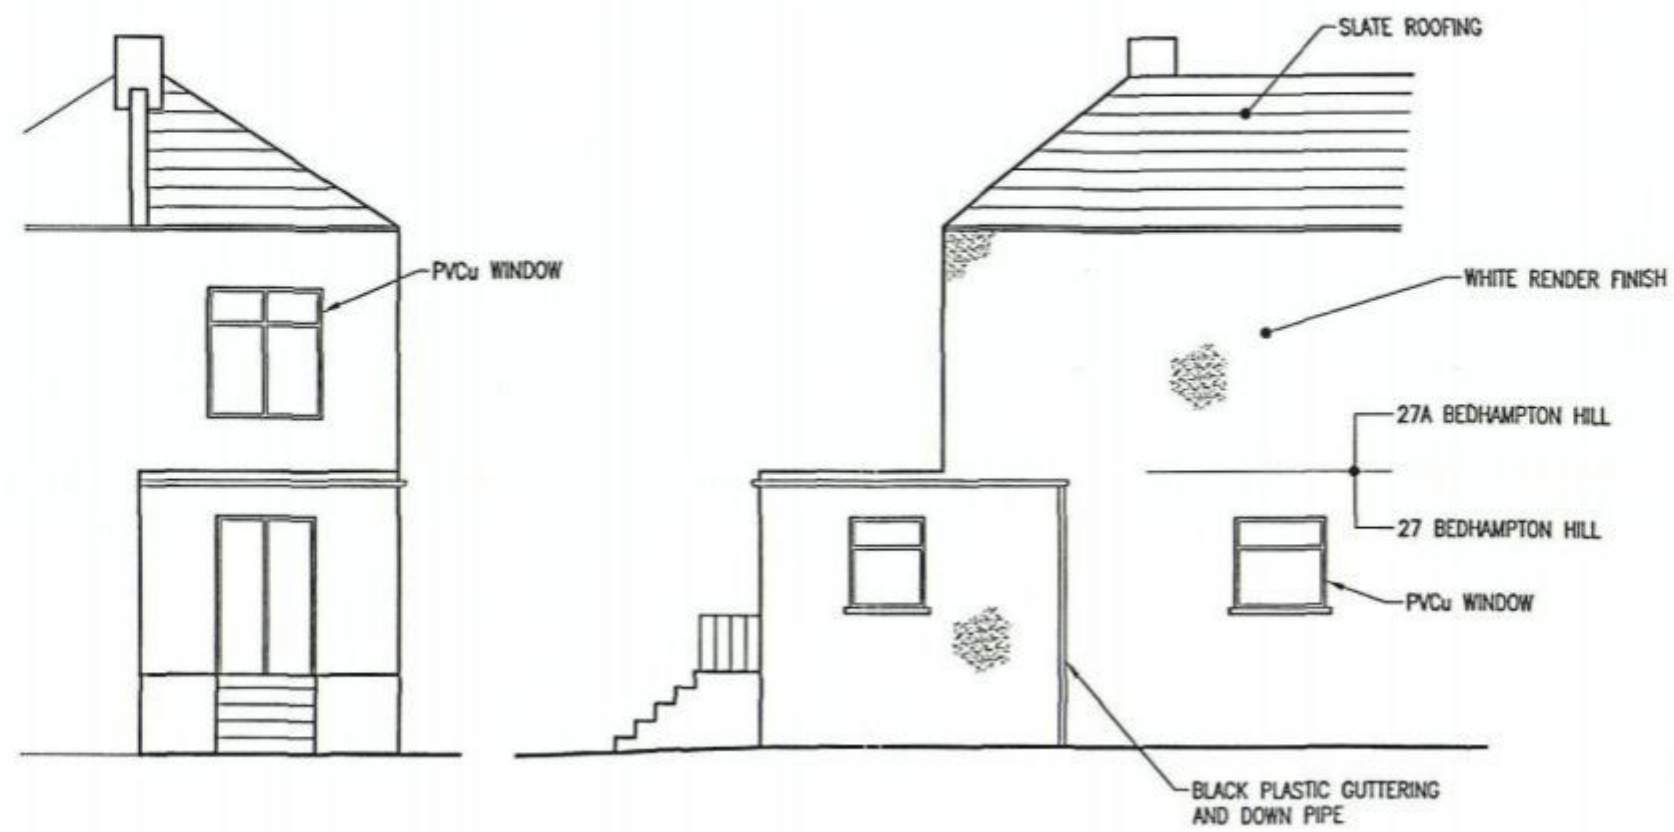



10/72370/001

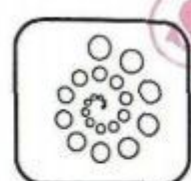

B.O.P.
PERMIT

EXISTING ELEVATIONS
(1:100)

HAVANT BOROUGH
COUNCIL
07 APR 2010
RECEIVED

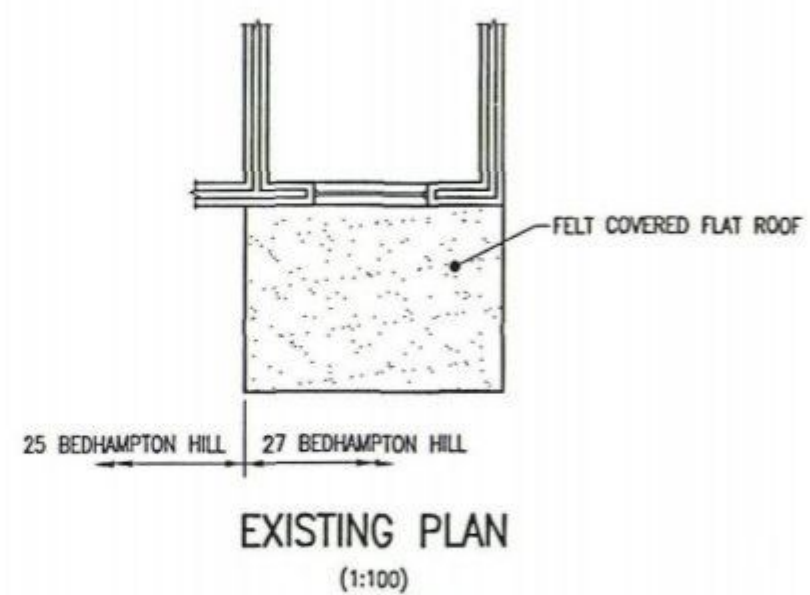

EXISTING FIRST FLOOR

27A BEDHAMPTON HILL
BEDHAMPTON
PO9 3JN
DATE: JULY 2006
DRWG No: PB-01