Pls scan to
APP/10/00609

AMENDED PLAN

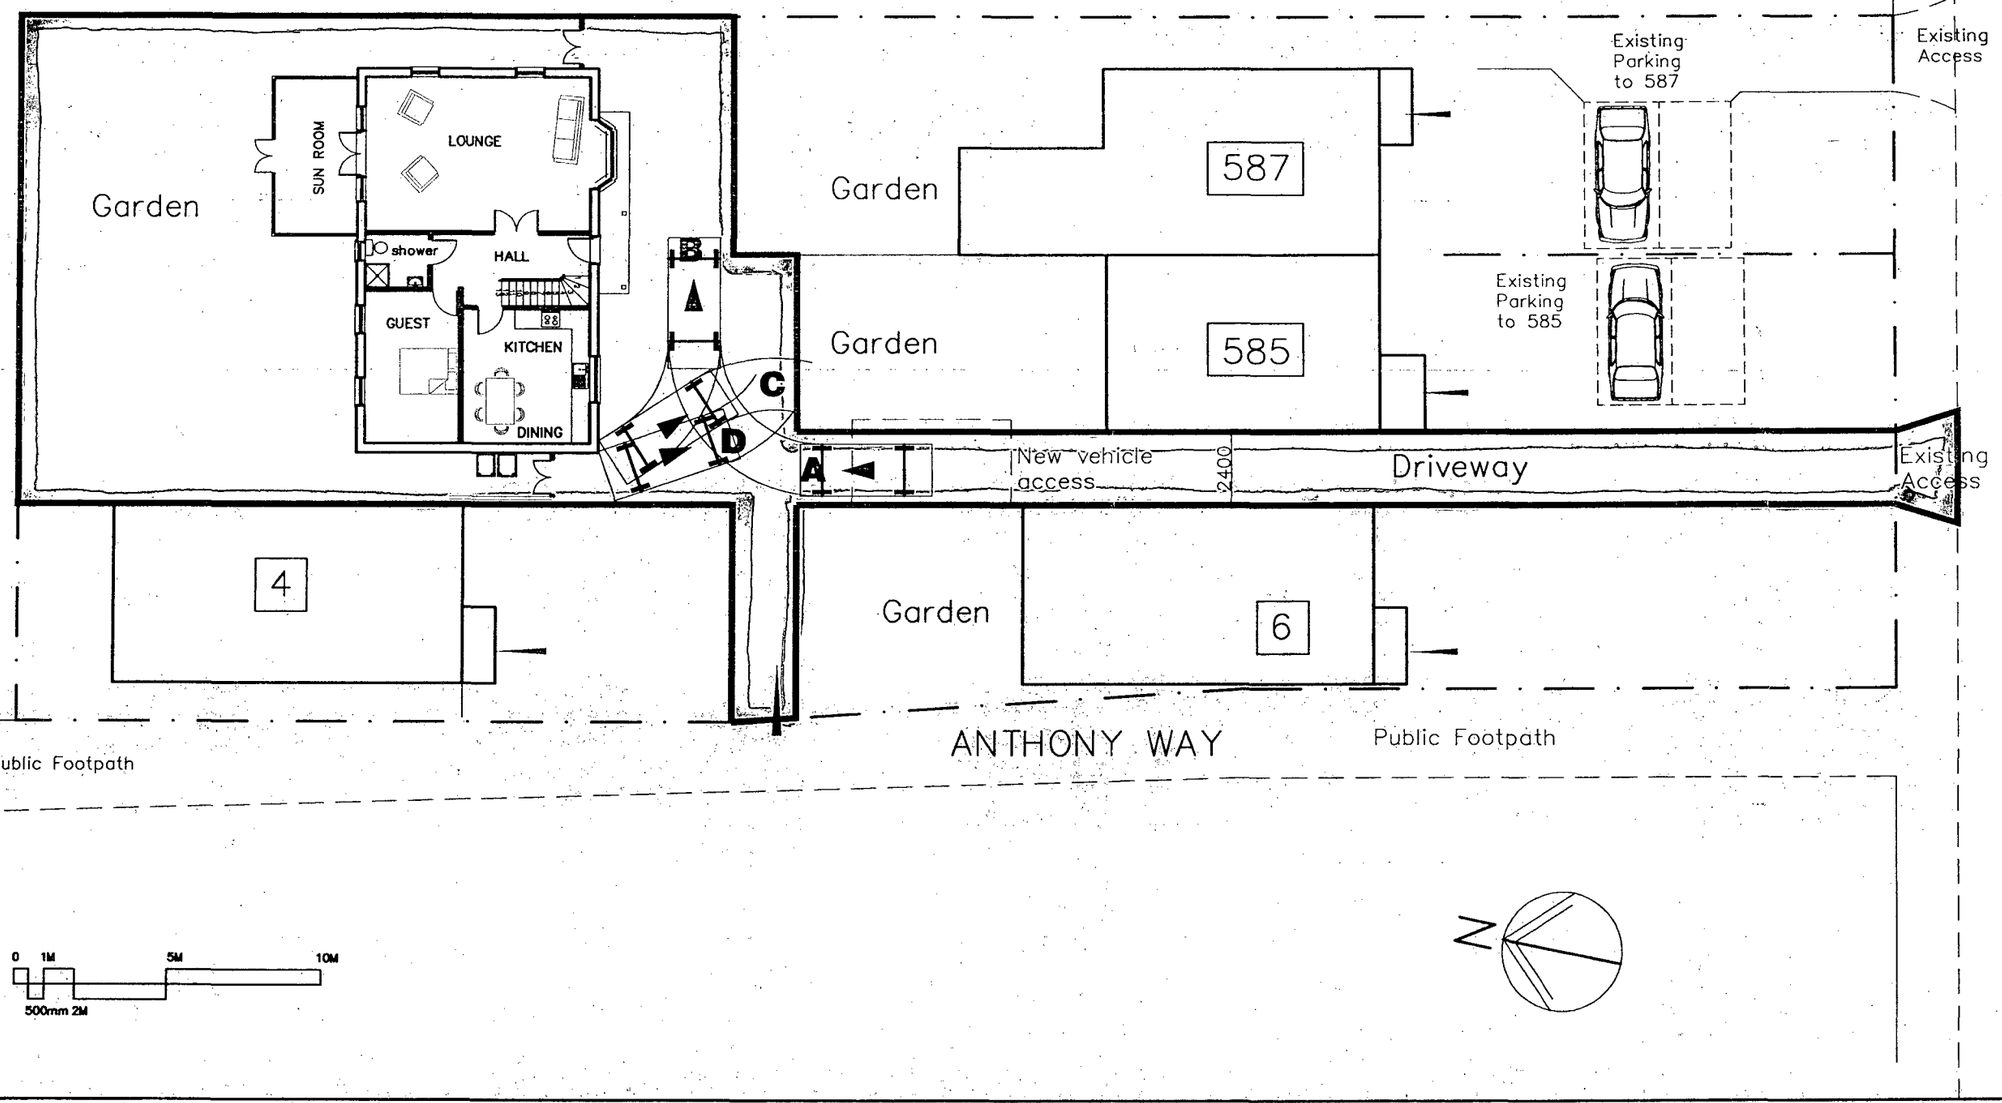

HAVANT BOROUGH COUNCIL
05 OCT 2010
RECEIVED

585–587 Southleigh Road Emsworth

Vehicle Access Plan

Revisions

A. Parking swept paths added. 04/10/10
B.
C.

Martin Critchley
Consultants Ltd.
First Floor, 7 North Street
Havant, Hampshire, PO9 1PW
023 92 474 919
critchleyarchitect@hotmail.com

Scale A3 = 1:200
Date 06/09/10
Drawn ALB

0512–215 A