



10/72370/001

B.C.
PERMIT

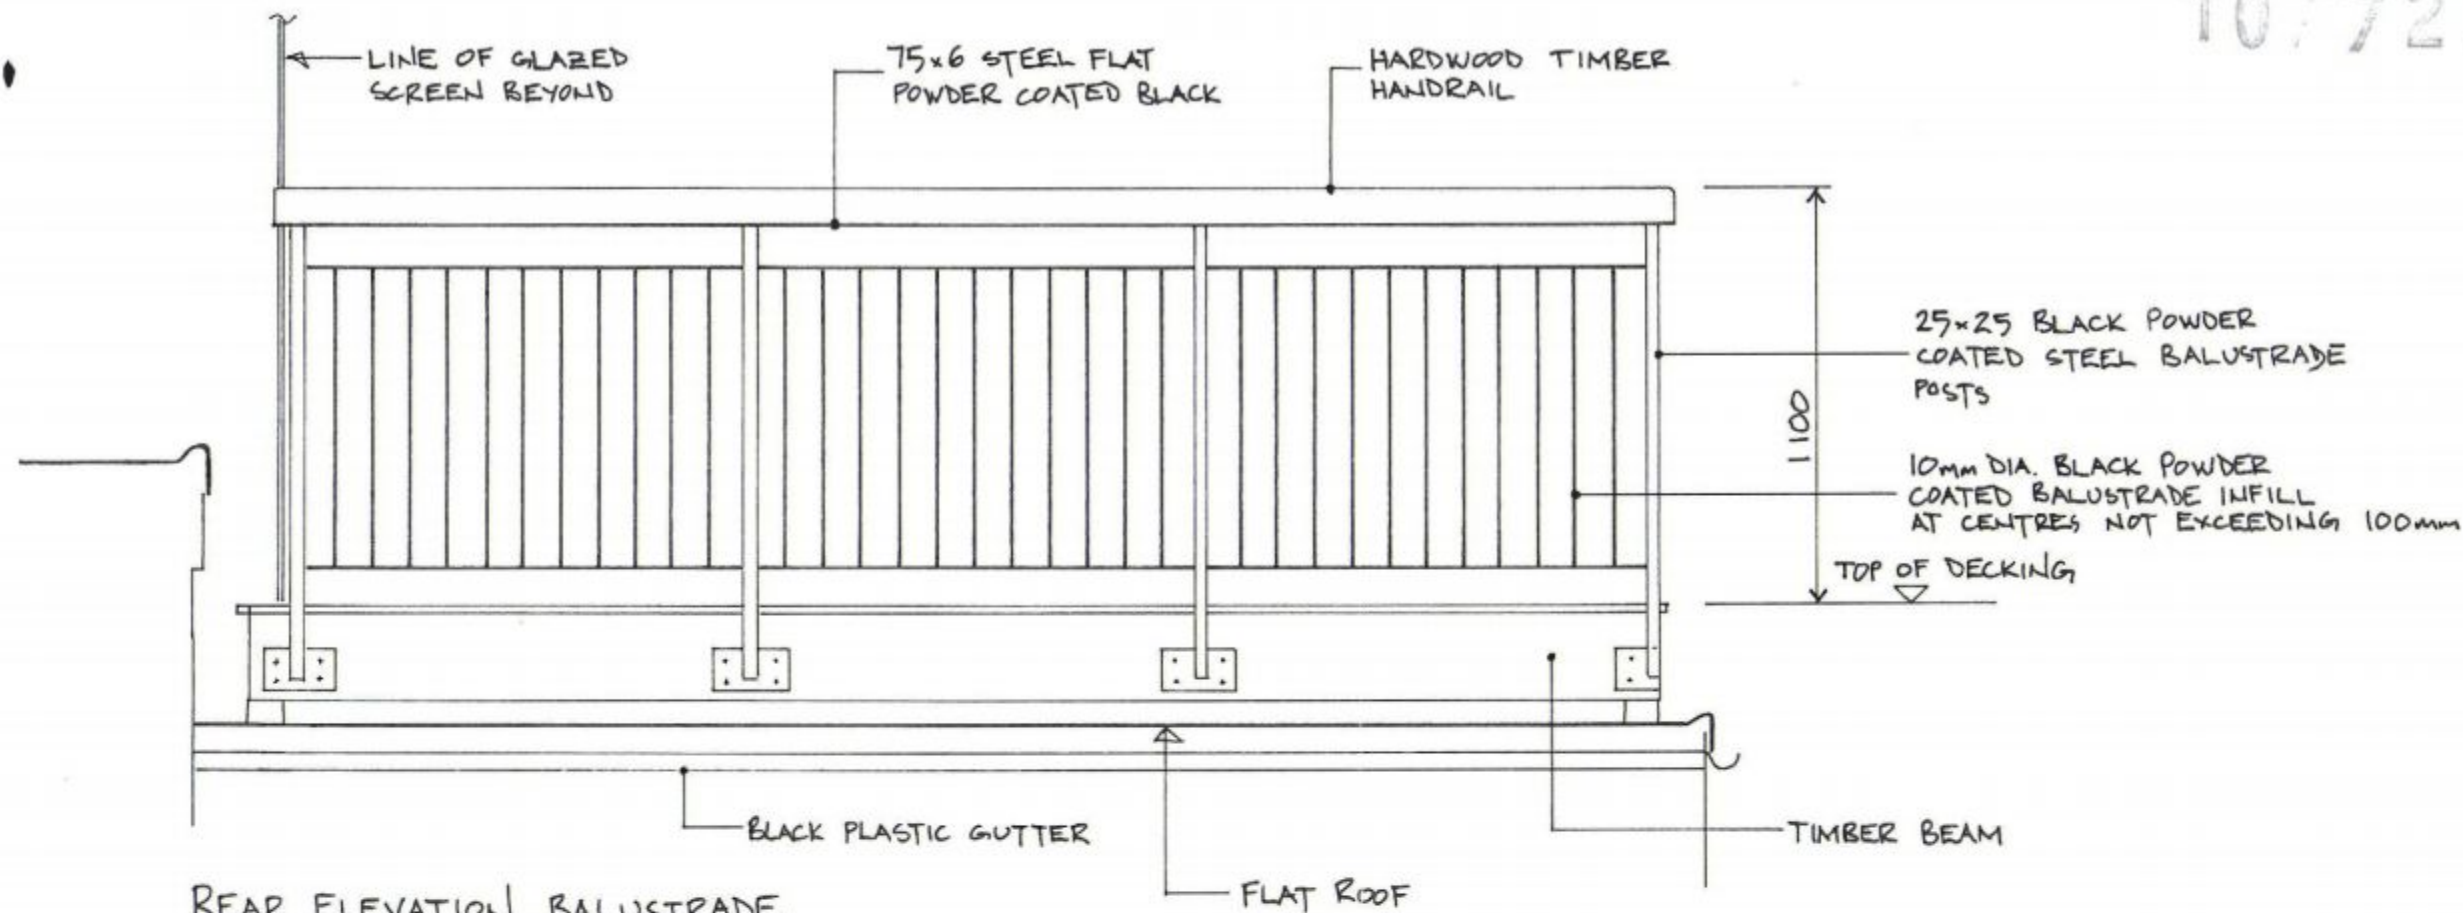

REAR ELEVATION BALUSTRADE
1:20

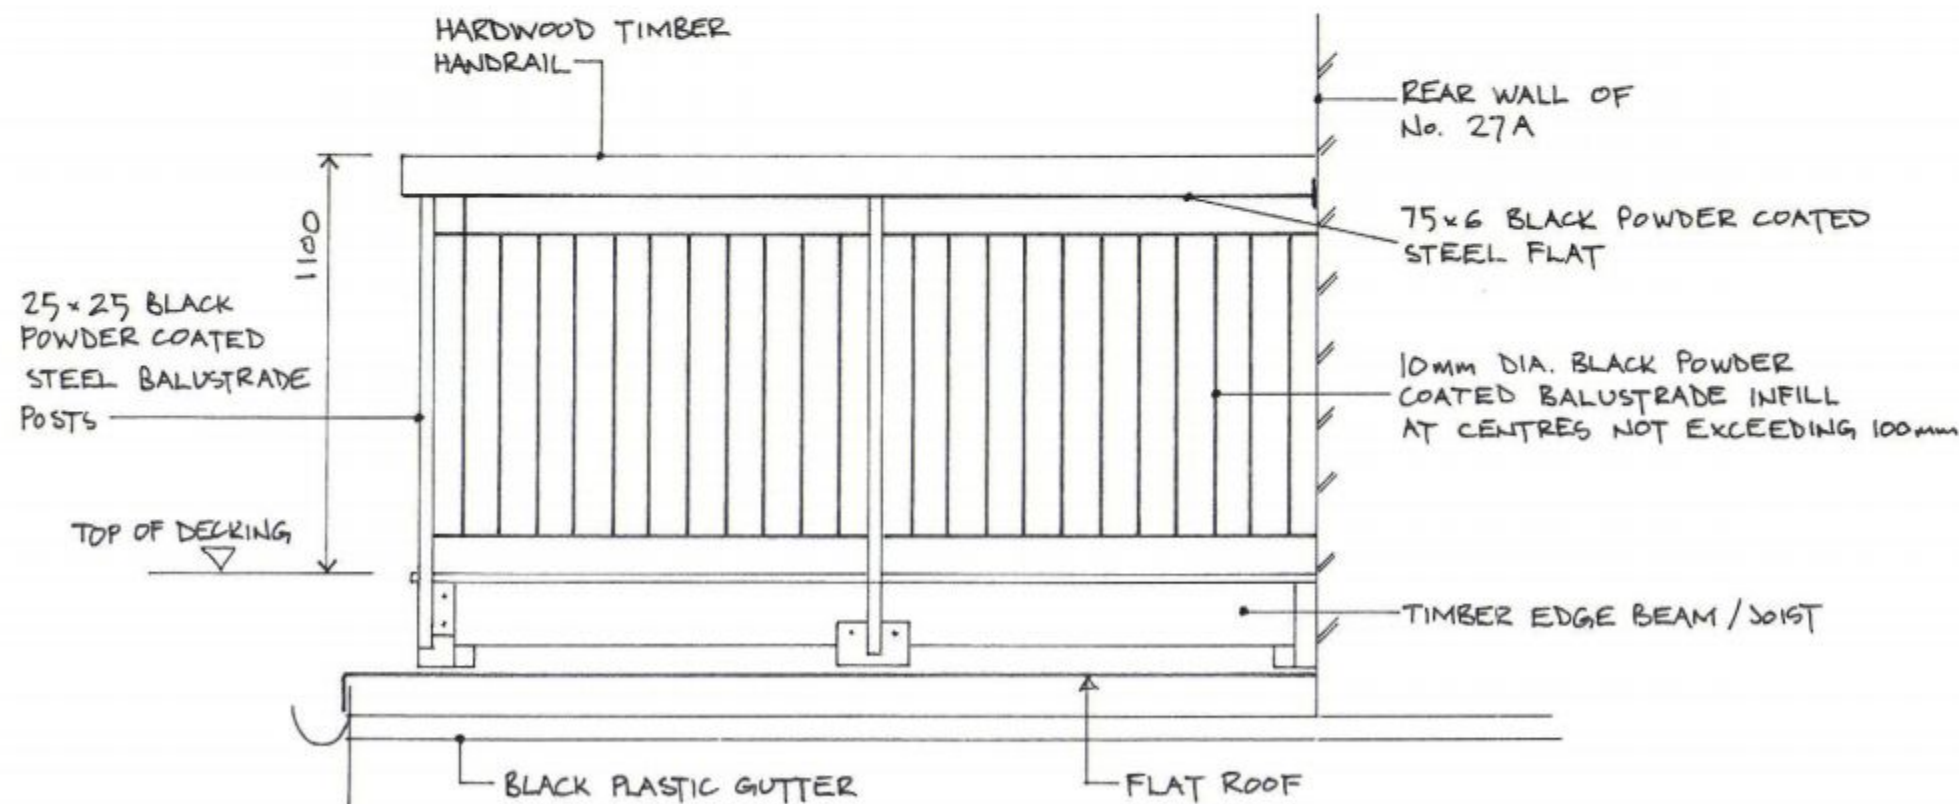

SIDE ELEVATION BALUSTRADE
1:20

HAVANT BOROUGH
COUNCIL
07 APR 2010
RECEIVED

PROPOSED FIRST FLOOR BALCONY
27A BEDHAMPTON HILL
BEDHAMPTON PO9 3JN

DETAILS OF BALUSTRADING

APRIL 2010

PB-04