
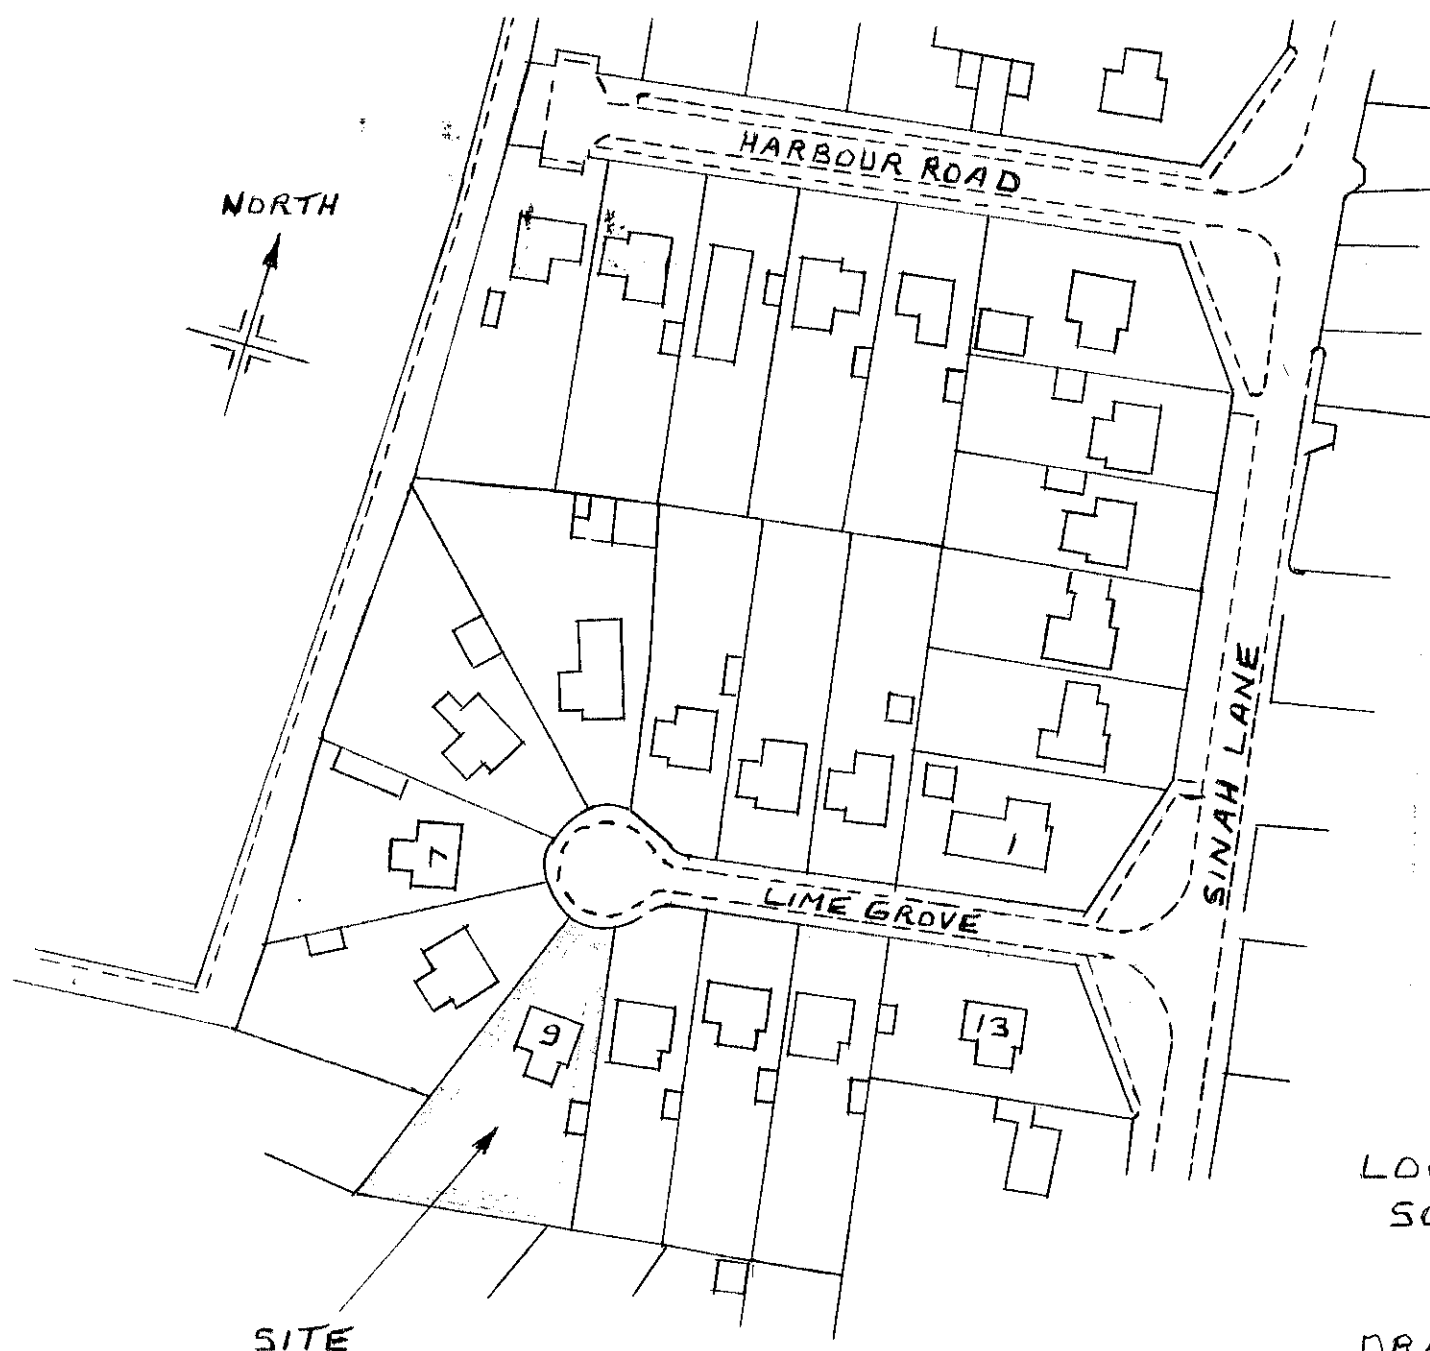
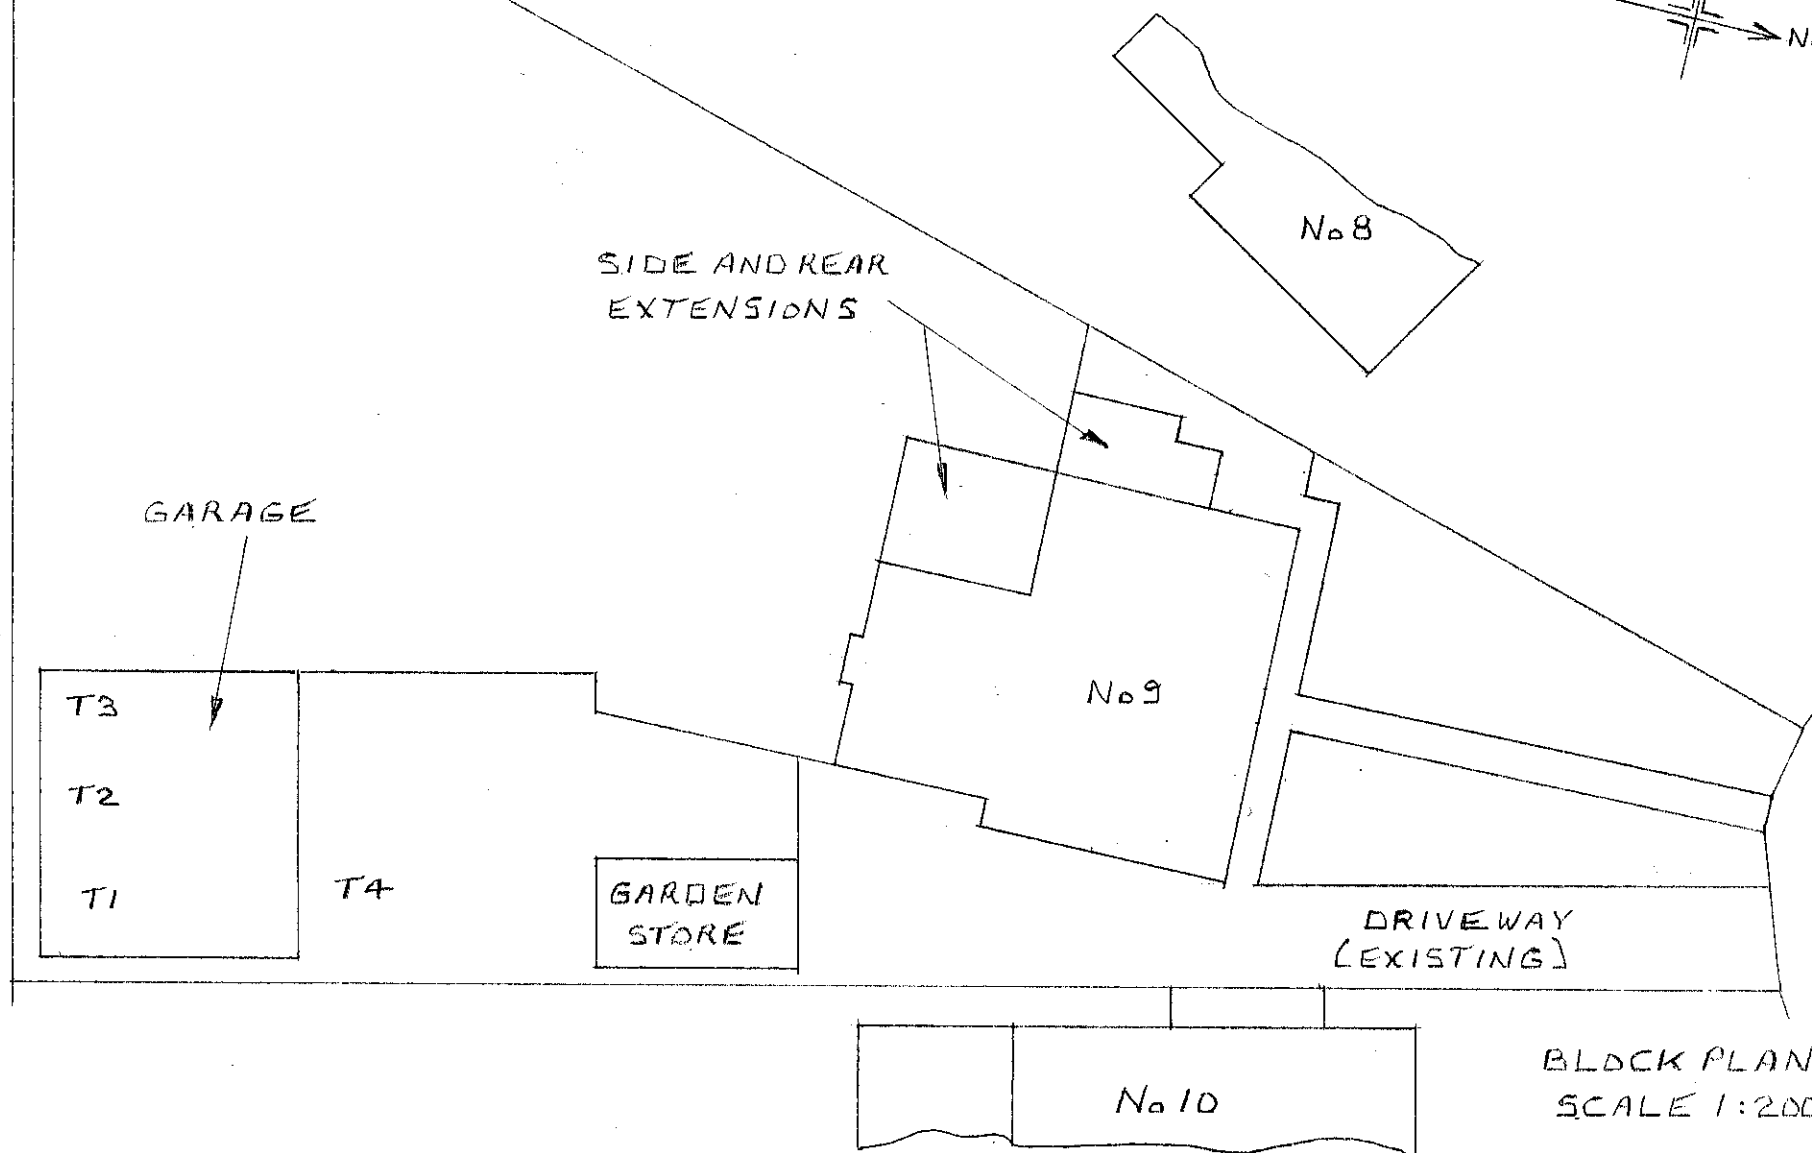


PROPOSED SINGLE STOREY SIDE AND
REAR EXTENSION, LOFT CONVERSION
TO FRONT AND REAR, DETACHED
DOUBLE GARAGE AT 9, LIME GROVE,
HAYLING ISLAND, HANTS. FOR
MR AND MRS MURPHY.

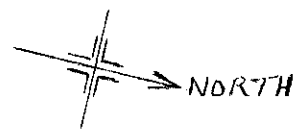

EXTRACTED FROM ORDINANCE SURVEY
MAP, LICENCE No. ES 025414.

DRAWN BY G.M.
DATE FEB. 2010
DRG No. A3/L61