

B.O.H.
PERMIT

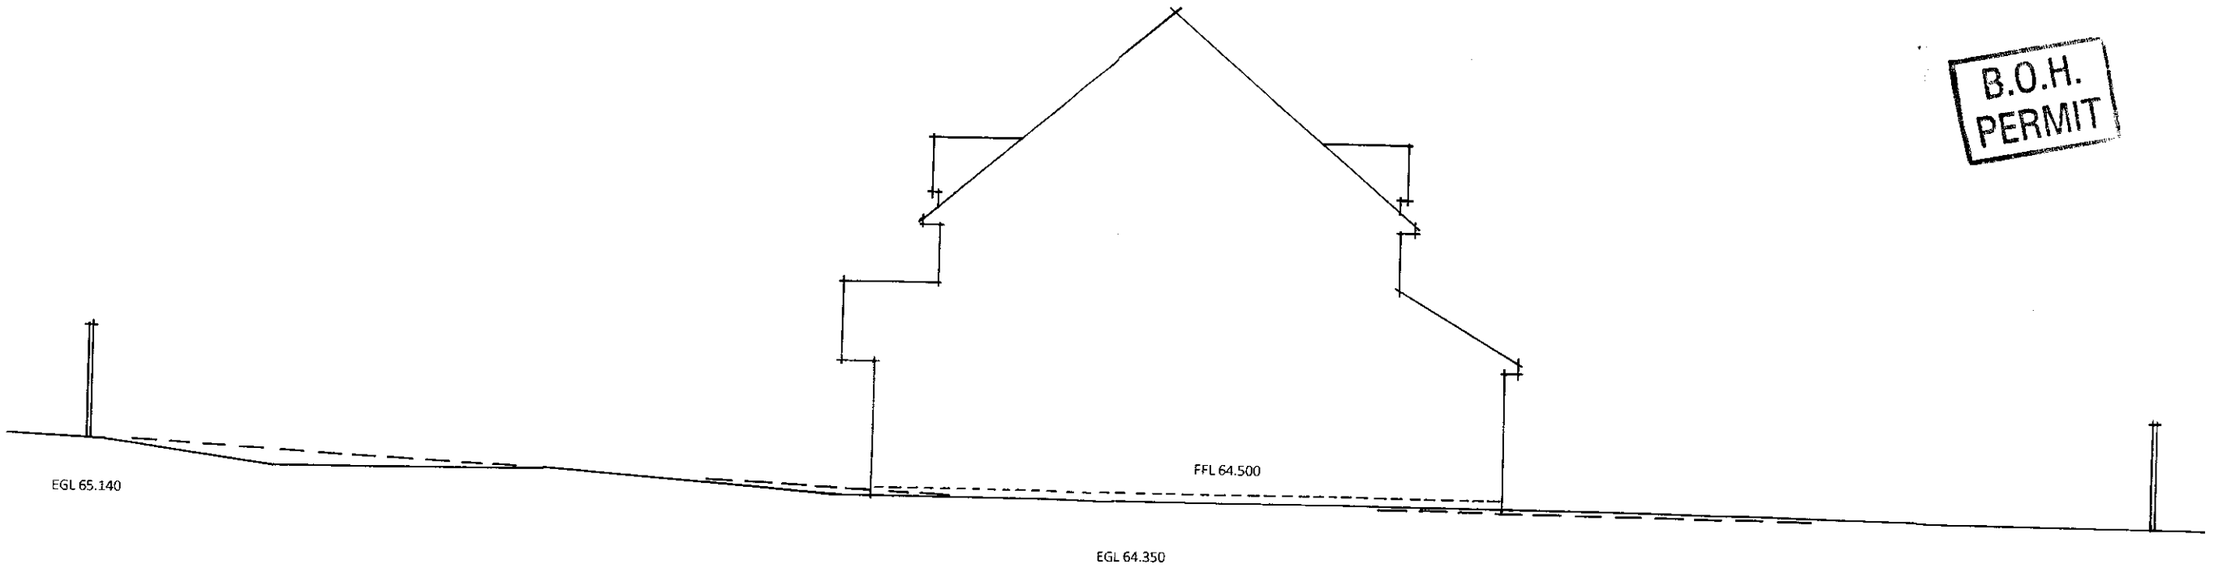

LONG SECTION (Scale 1:100)

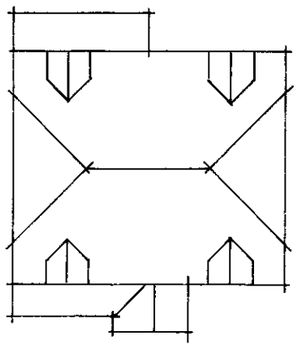

ROOF PLAN (scale 1:200)

HAVANT BOROUGH
COUNCIL
01 FEB 2010
RECEIVED

Project :		Land to rear of 40 Gladys Avenue, Cowplain
Title :		Roof Plan & Long Section (Including Existing Ground Level & Proposed Floor Levels)
Scale	-	1 : 100 & 1 : 200
Drawing No.	-	GA008/05
Date	-	January 2010

Meon Valley
Developments Limited