

EXISTING SITE SECTION

* Proposed Community Building
to be completed by Aug 2011
Approved under application
APP/10/0004

HAVANT BOROUGH COUNCIL
24 JUN 2010
RECEIVED

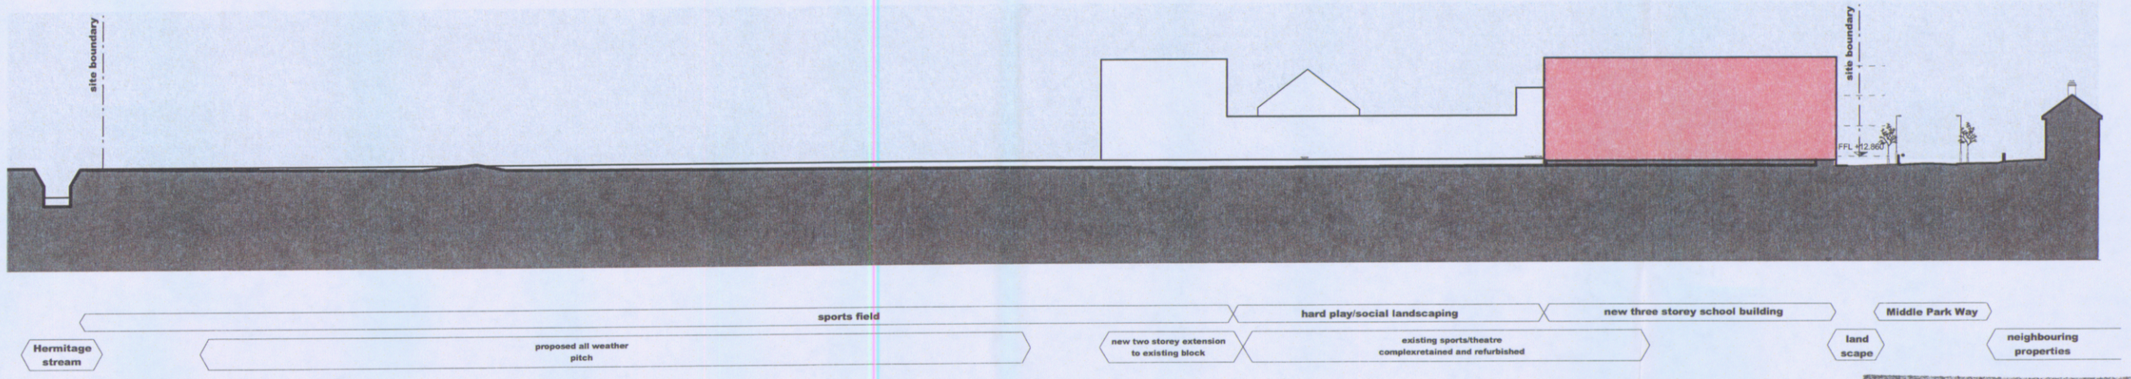

PROPOSED SITE SECTION

VALID APPLICATION
21 JUN 2010
DIRECTOR OF ENVIRONMENT
HAMPSHIRE COUNTY COUNCIL

metres 0 5 10 20 30 40 50 75 100

Scale 1:750

OUTLINE PLANNING

Hampshire County Council

Property, Business and Regulatory Services,
Three Minsters House,
76 High Street, Winchester SO23 8UL.
tel: (01962) 847801

Notes

1 This drawing is © copyright Hampshire County Council 2009. No unauthorised reproduction permitted. All rights reserved.

2 No dimensions are to be scaled from this drawing

3 This map is reproduced from Ordnance Survey material with the permission of Ordnance Survey on behalf of the controller of Her Majesty's Stationery Office © Crown Copyright. Unauthorised reproduction infringes Crown Copyright and may lead to prosecution or civil proceedings. (100019180), (2009)

rev	description	date	by

PROJECT
BSF
Park Community School,
Leigh Park, Havant

SHEET CONTENTS
Existing and Proposed Sections

SCALE	DATE	DRAWN.	DRAWING No.	REVISION
1:750@ A3	Jun 2010	ARCTRU	**BSF01.03 - 300**	-

FILE REF. File name