


10/74062/001

43 Sharps Road, West Leigh, Havant

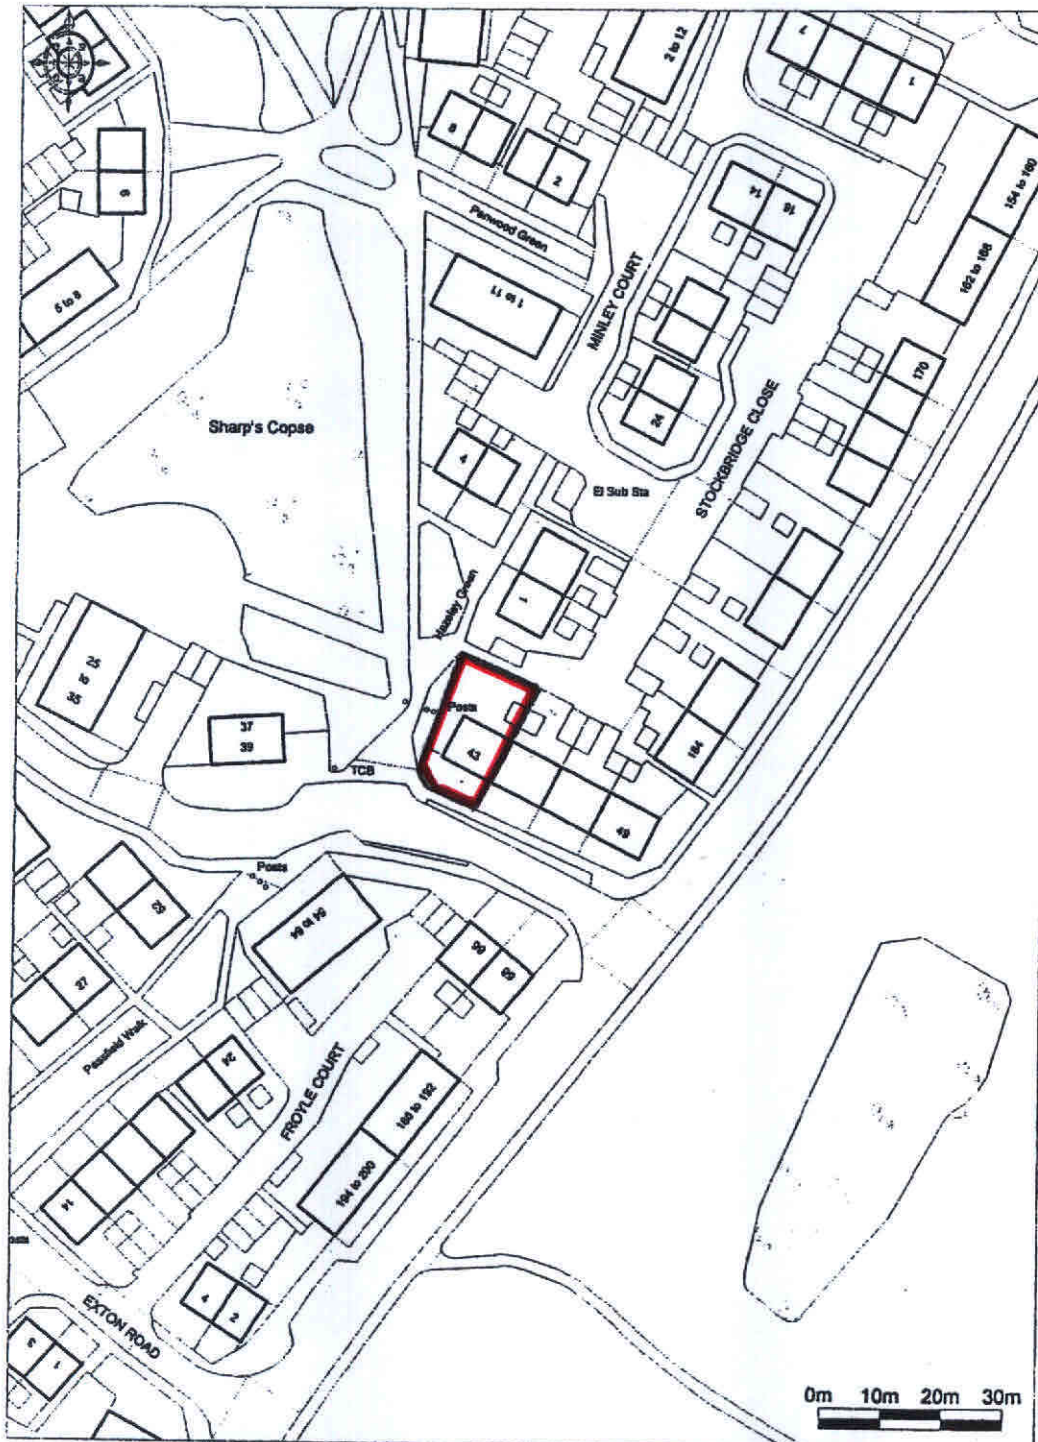

Enabled by OS Ordnance Survey

© Crown Copyright 2009. All rights reserved. Licence number 100020449. Plotted Scale - 1:1250

HAVANT BOROUGH
COUNCIL
22 JAN 2010
RECEIVED