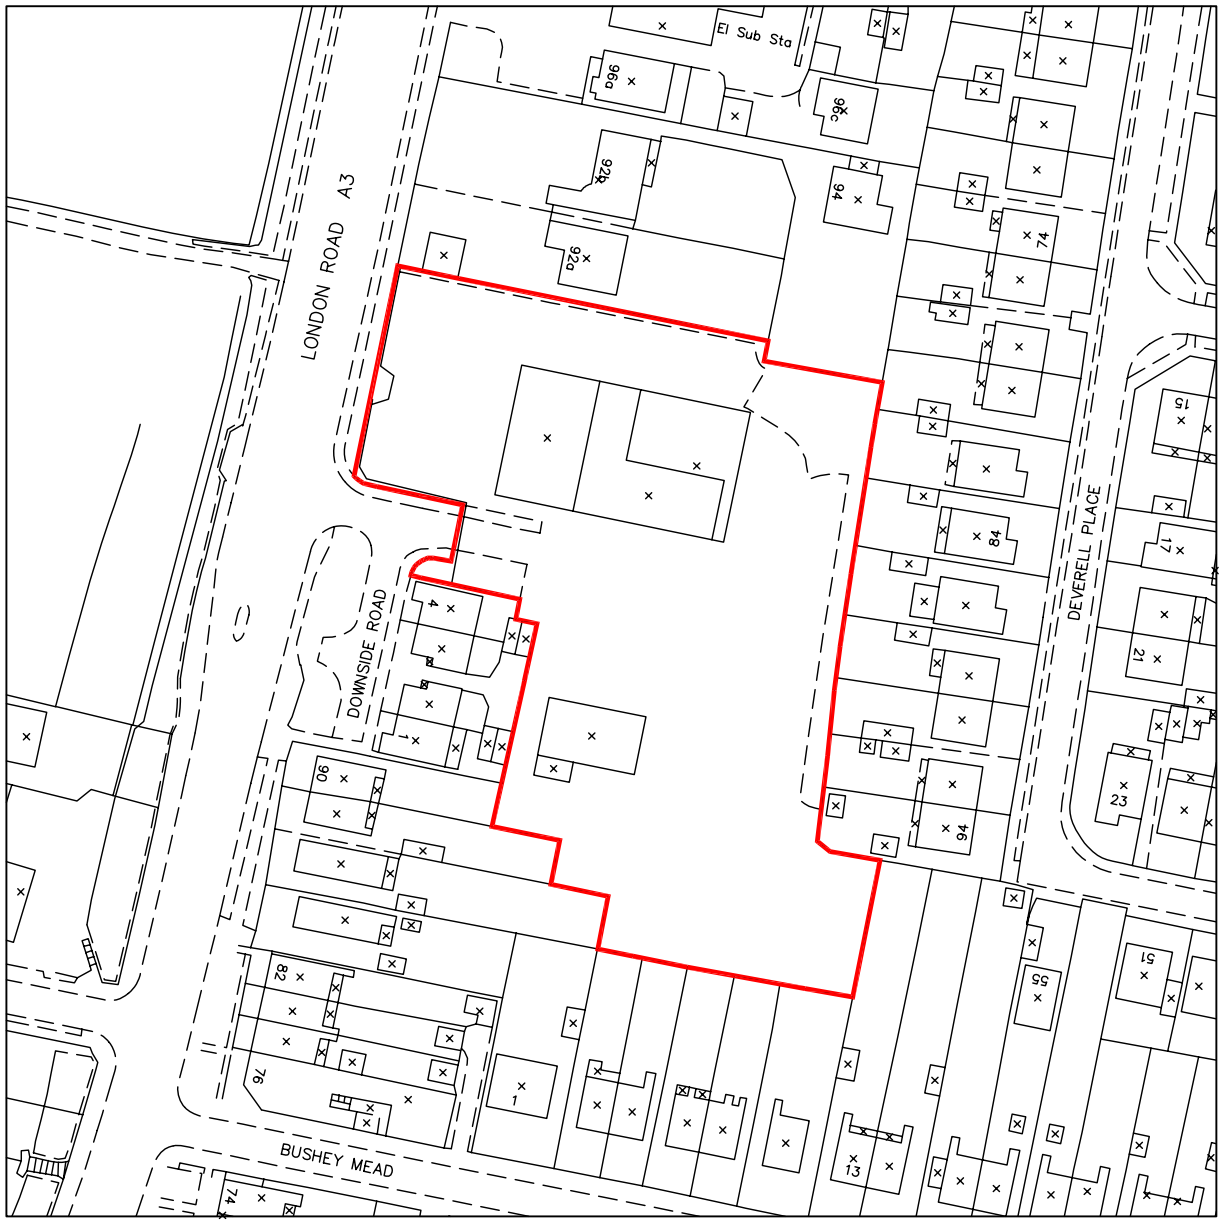


OS Sitemap product information

Serial Number: 01346900
Supplied by: Dome Map Services
Centre coordinates of this map: 467152 107220
Produced 18 Sep 2009 from the Ordnance Survey National Geographic Database and incorporating surveyed revision available at this date.

© Crown Copyright 2009.

0 10 20 30 40 50
0m 50m
Scale 1:1250

Drawn by : TDT Checked by : SJC

Date: MARCH 2010

This drawing and the works depicted are the copyright of Simon Cooper Associates Ltd. and may not be reproduced or amended except by written permission. No liability will be accepted for amendments made by other persons.

Project:

PURBROOK CARAVAN SALES SITE, LONDON ROAD, WIDLEY, HANTS

Drawing Title:

LOCATION PLAN

Client:

BARRATT HOMES
built around you

SIMON COOPER

Simon Cooper Associates Limited
The Post House Kennel Lane Windlesham Surrey GU20 6AA
Telephone 01276 451018 Facsimile 01276 451164
info@simoncooper.net www.simoncooper.net

Scale @ A4: 1:1250

Drg No: 18-1690-002 Rev: