


EXISTING GROUND AND PROPOSED FLOOR LEVELS

* 64.13 - Existing Levels

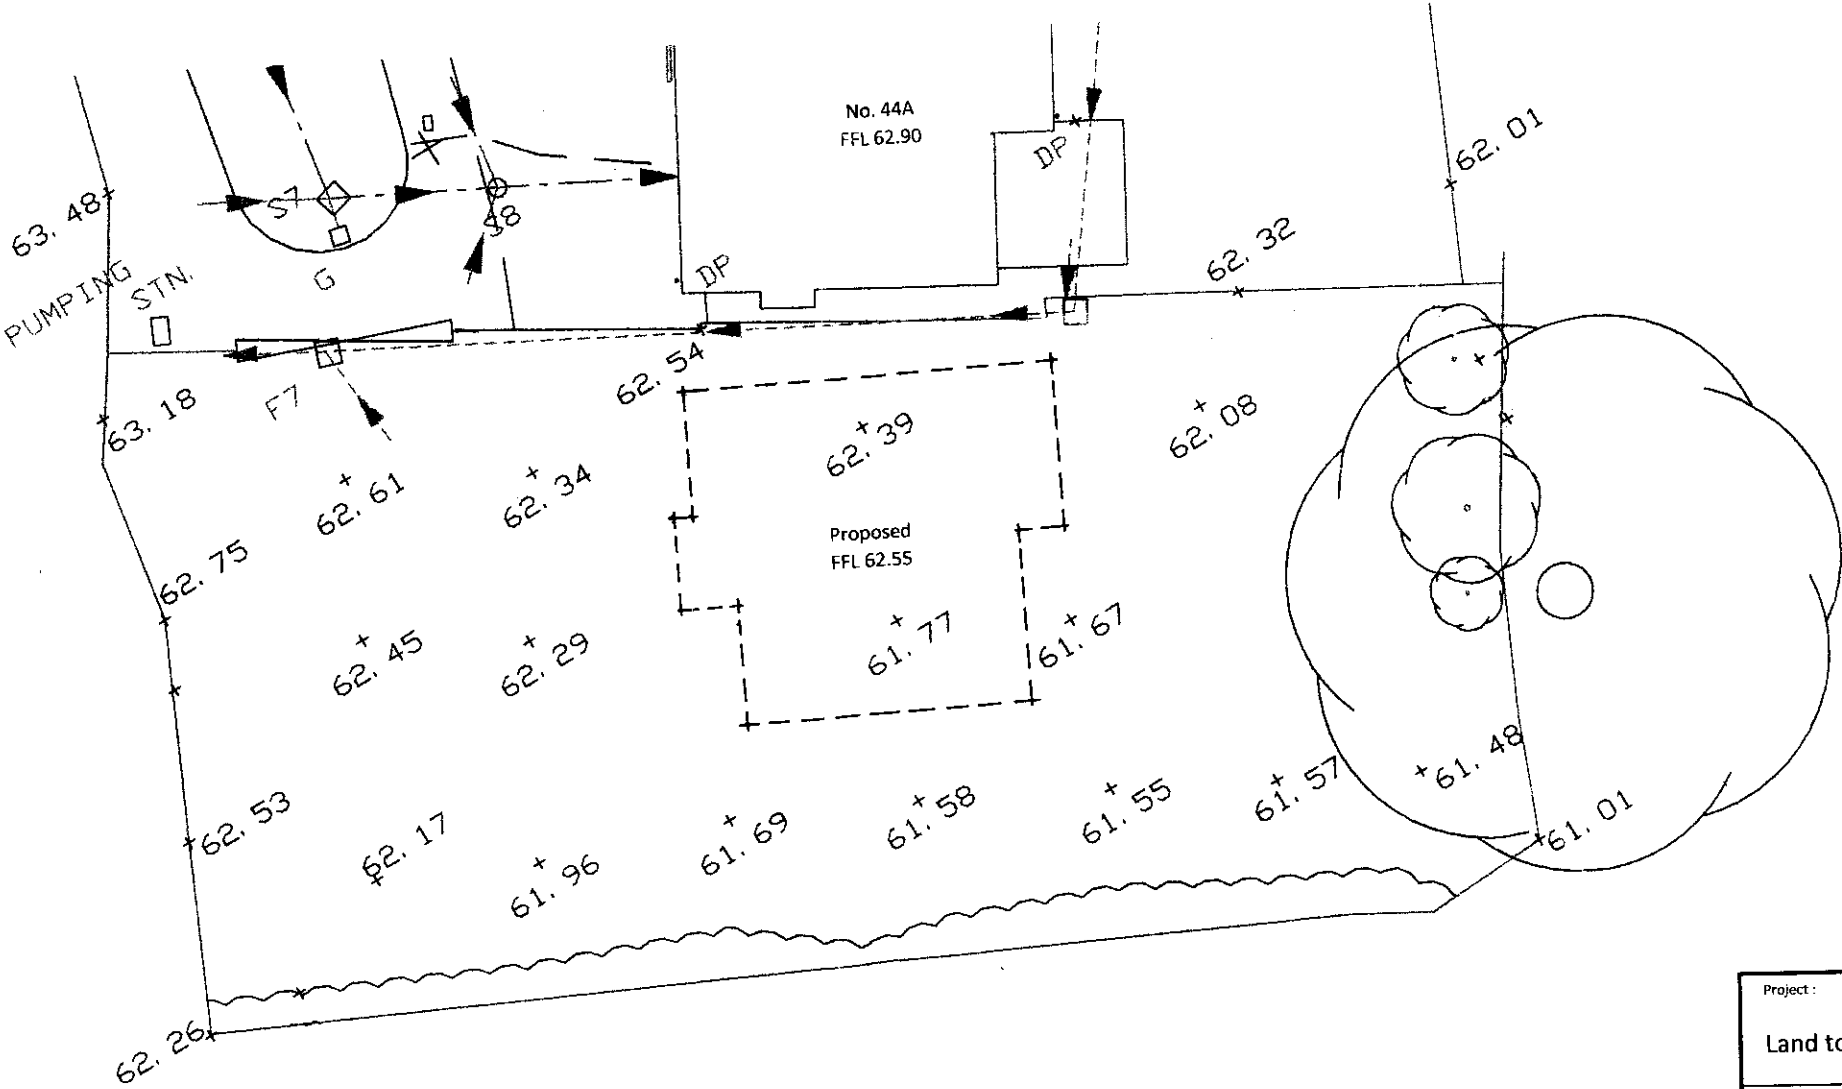

HAVANT BOROUGH
COUNCIL
12 MAY 2010
RECEIVED

Project :	
Land to rear of 40 Gladys Avenue, Cowplain	
Title :	
Scale	- 1 : 200
Drawing No.	- GA/PD/001
Date	- January 2010
Meon Valley Developments Limited	