


APP/10/0300

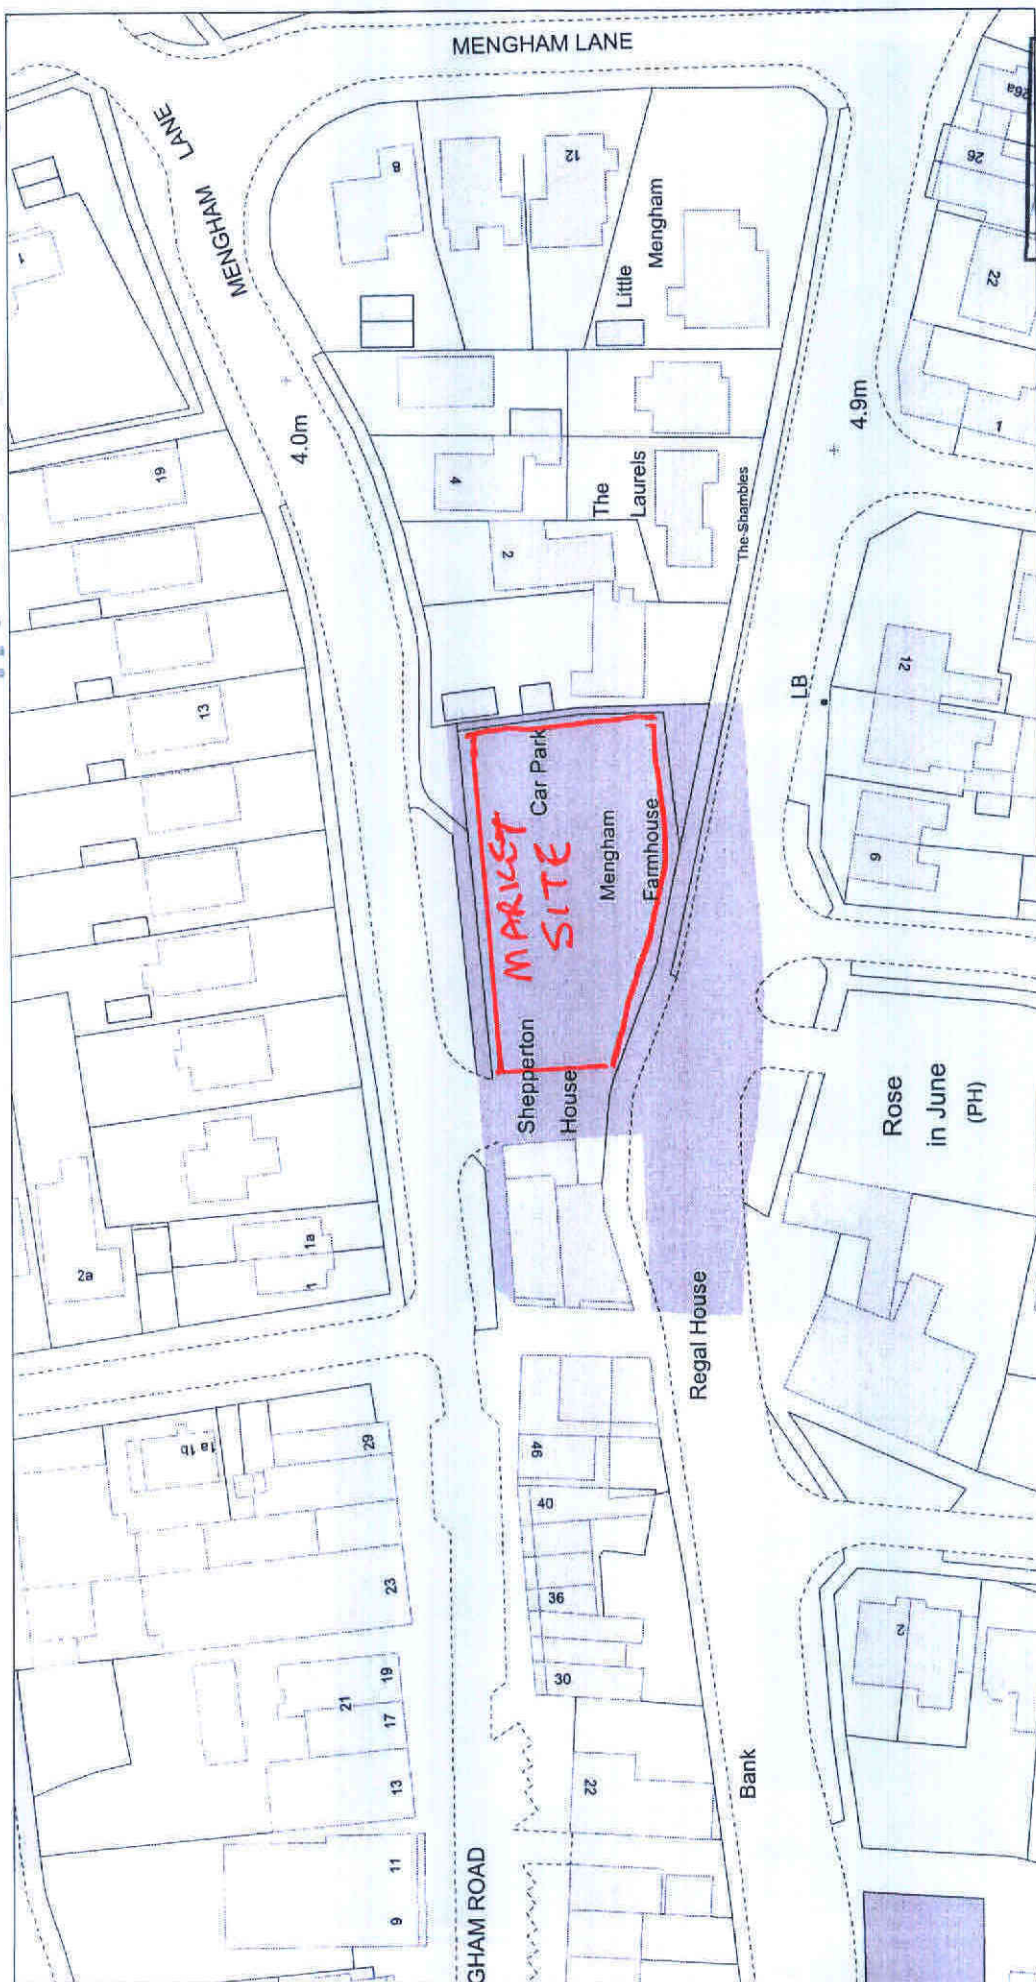

HAVANT BOROUGH COUNCIL
DEVELOPMENT CONTROL
21 JUN 2010
RECEIVED

Civic Offices, Civic Centre Road, Havant, Hampshire PO9 2AX t: 023 9247 4174 Havant BOROUGH COUNCIL	Title: Mengham lane car Park Market site	Drawn By: JEFF CRATE 7/6/2010	Scale: 1:1000	Drawing No:	Cleaner, Safer, More Prosperous
--	---	---	---------------------------------	--------------------	--