

10/71946/002

HAVANT BOROUGH COUNCIL
13 APR 2010
RECEIVED

CHERRYWOOD GDNS




LOCATION PLAN SCALE 1:1250

BREAS 3/02/2007 - DRAINAGE ADDED

ARCHITECTURAL PLANNING

1A NUTBOURNE ROAD
Sandy Point, Hayling Island, Hampshire, PO11 9RT
Tel 02392 463994 Fax 02392 463994
E-mail: inutbourne@aol.com.uk

DRAWN: LIR DATE: 03/03/03

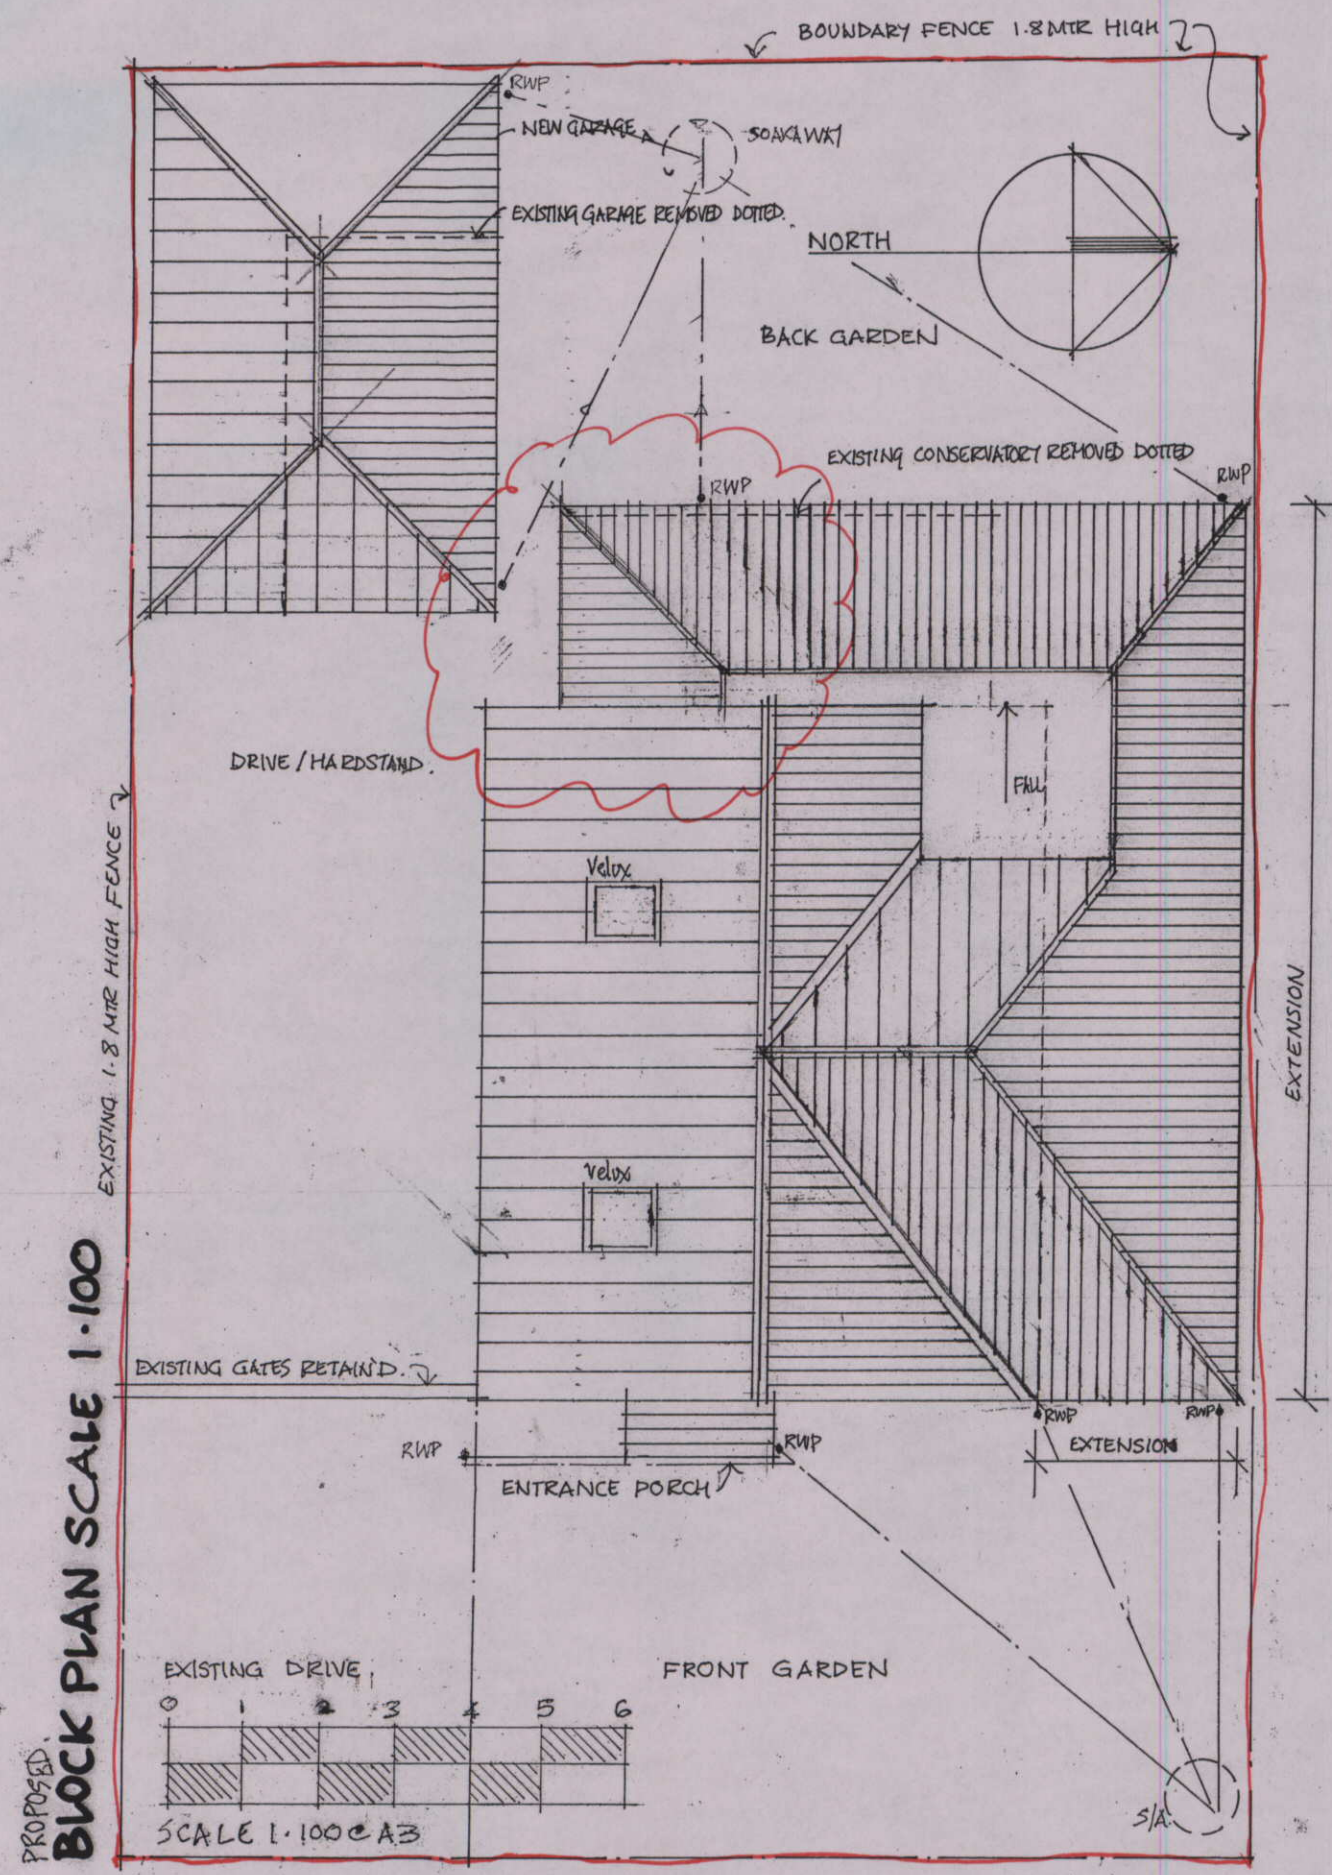

PROPOSED BLOCK PLAN SCALE 1:100

FIR TREE ROAD
PROPOSED ALTERATIONS AND IMPROVEMENTS TO NO 5
FIR TREE ROAD, MENGHAM, HAYLING ISLAND,
HANTS: PO11 9BA.
FOR MR & MRS ANDERSON
PROPOSED BLOCK PLAN.