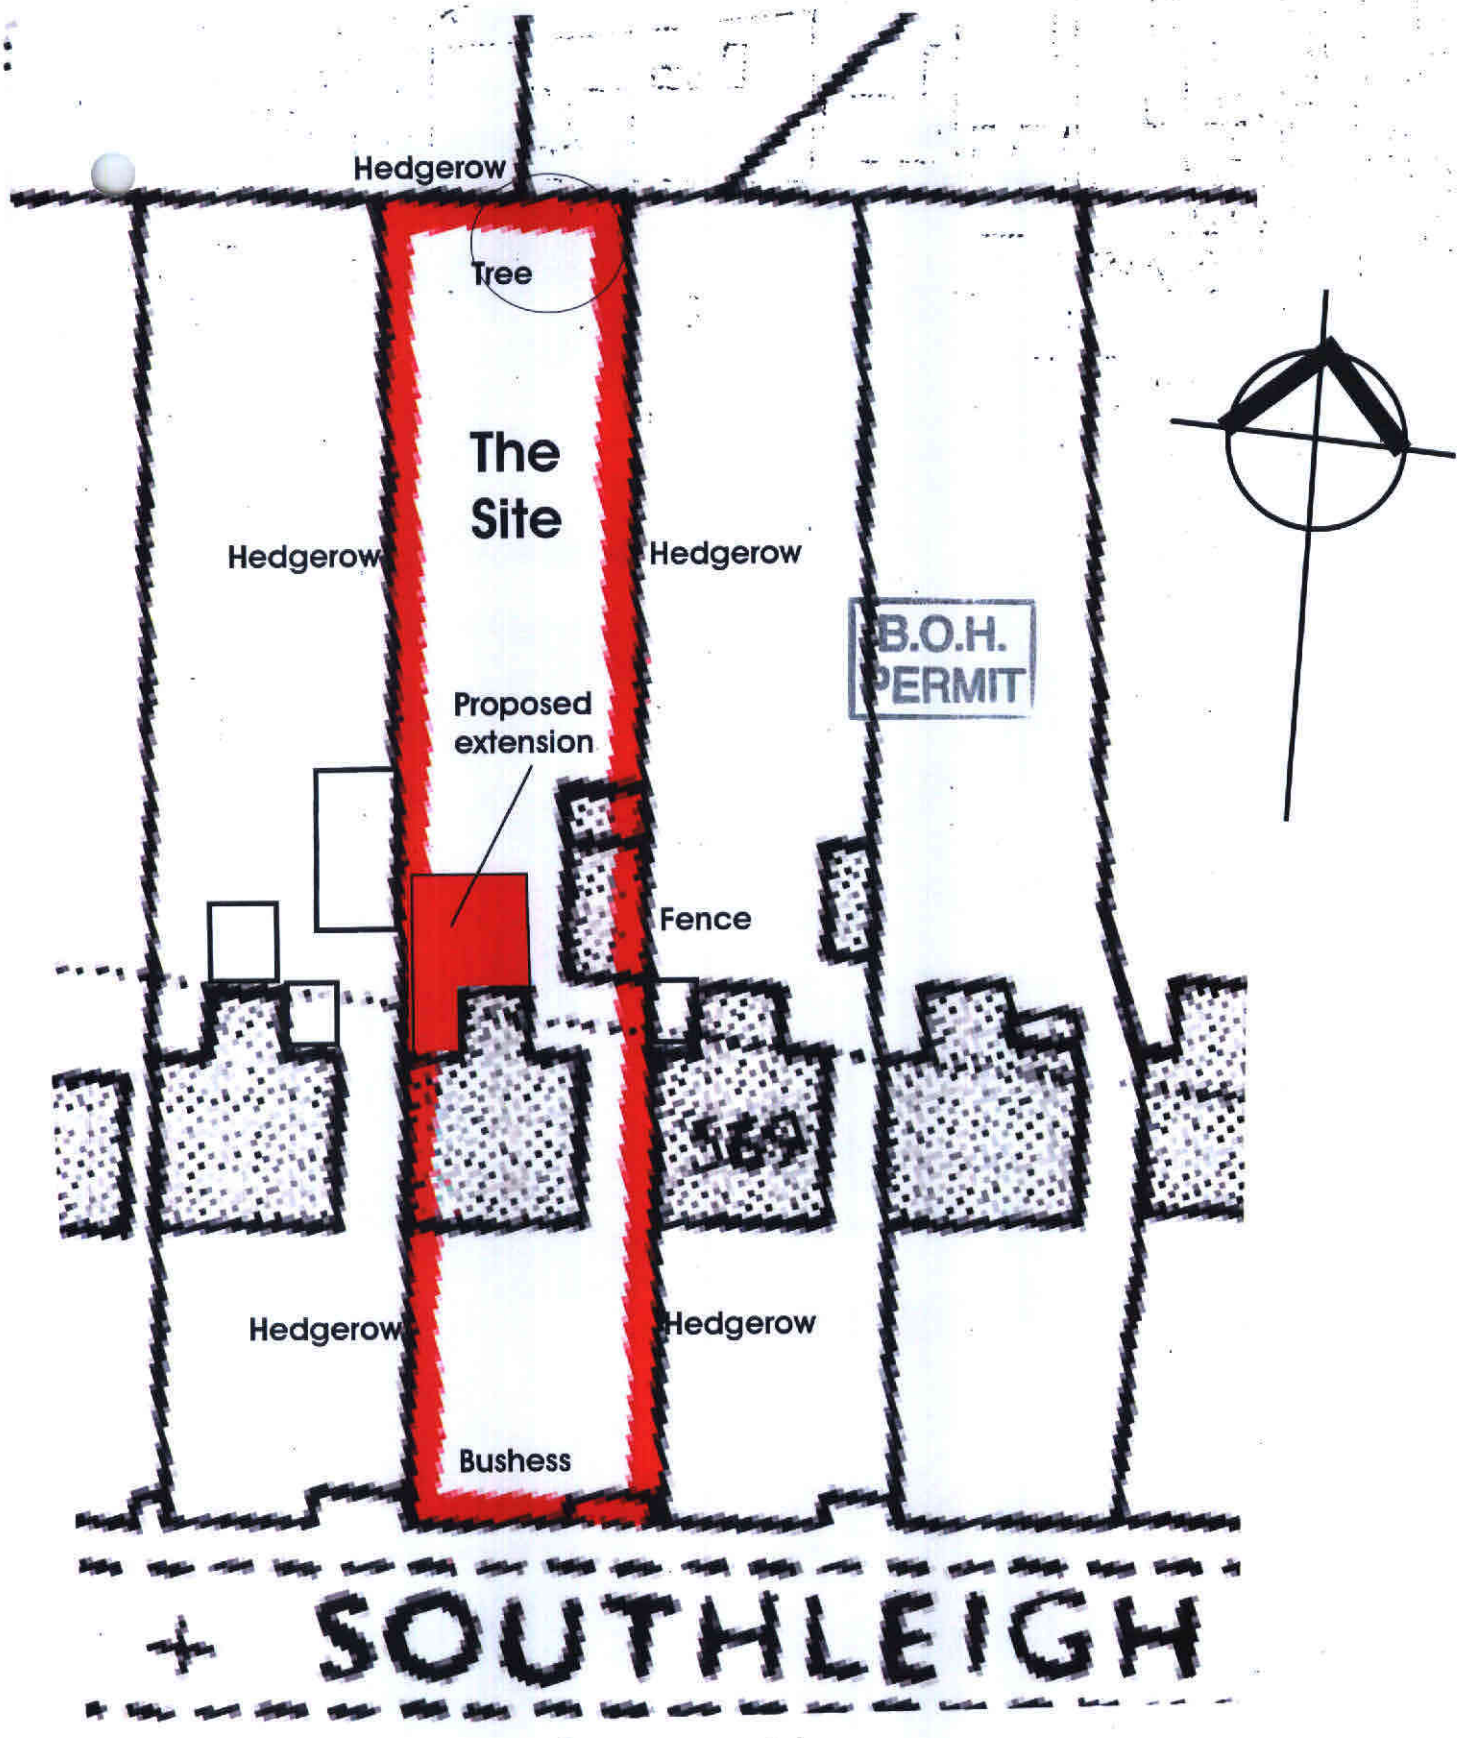

HAVANT BOROUGH COUNCIL
DEVELOPMENT CONTROL
28 APR 2010
RECEIVED

Site 1:500

Ken Ross RIBA & Associates

OS copyright licence: 10001360

Ordnance Survey Crown copyright reserved