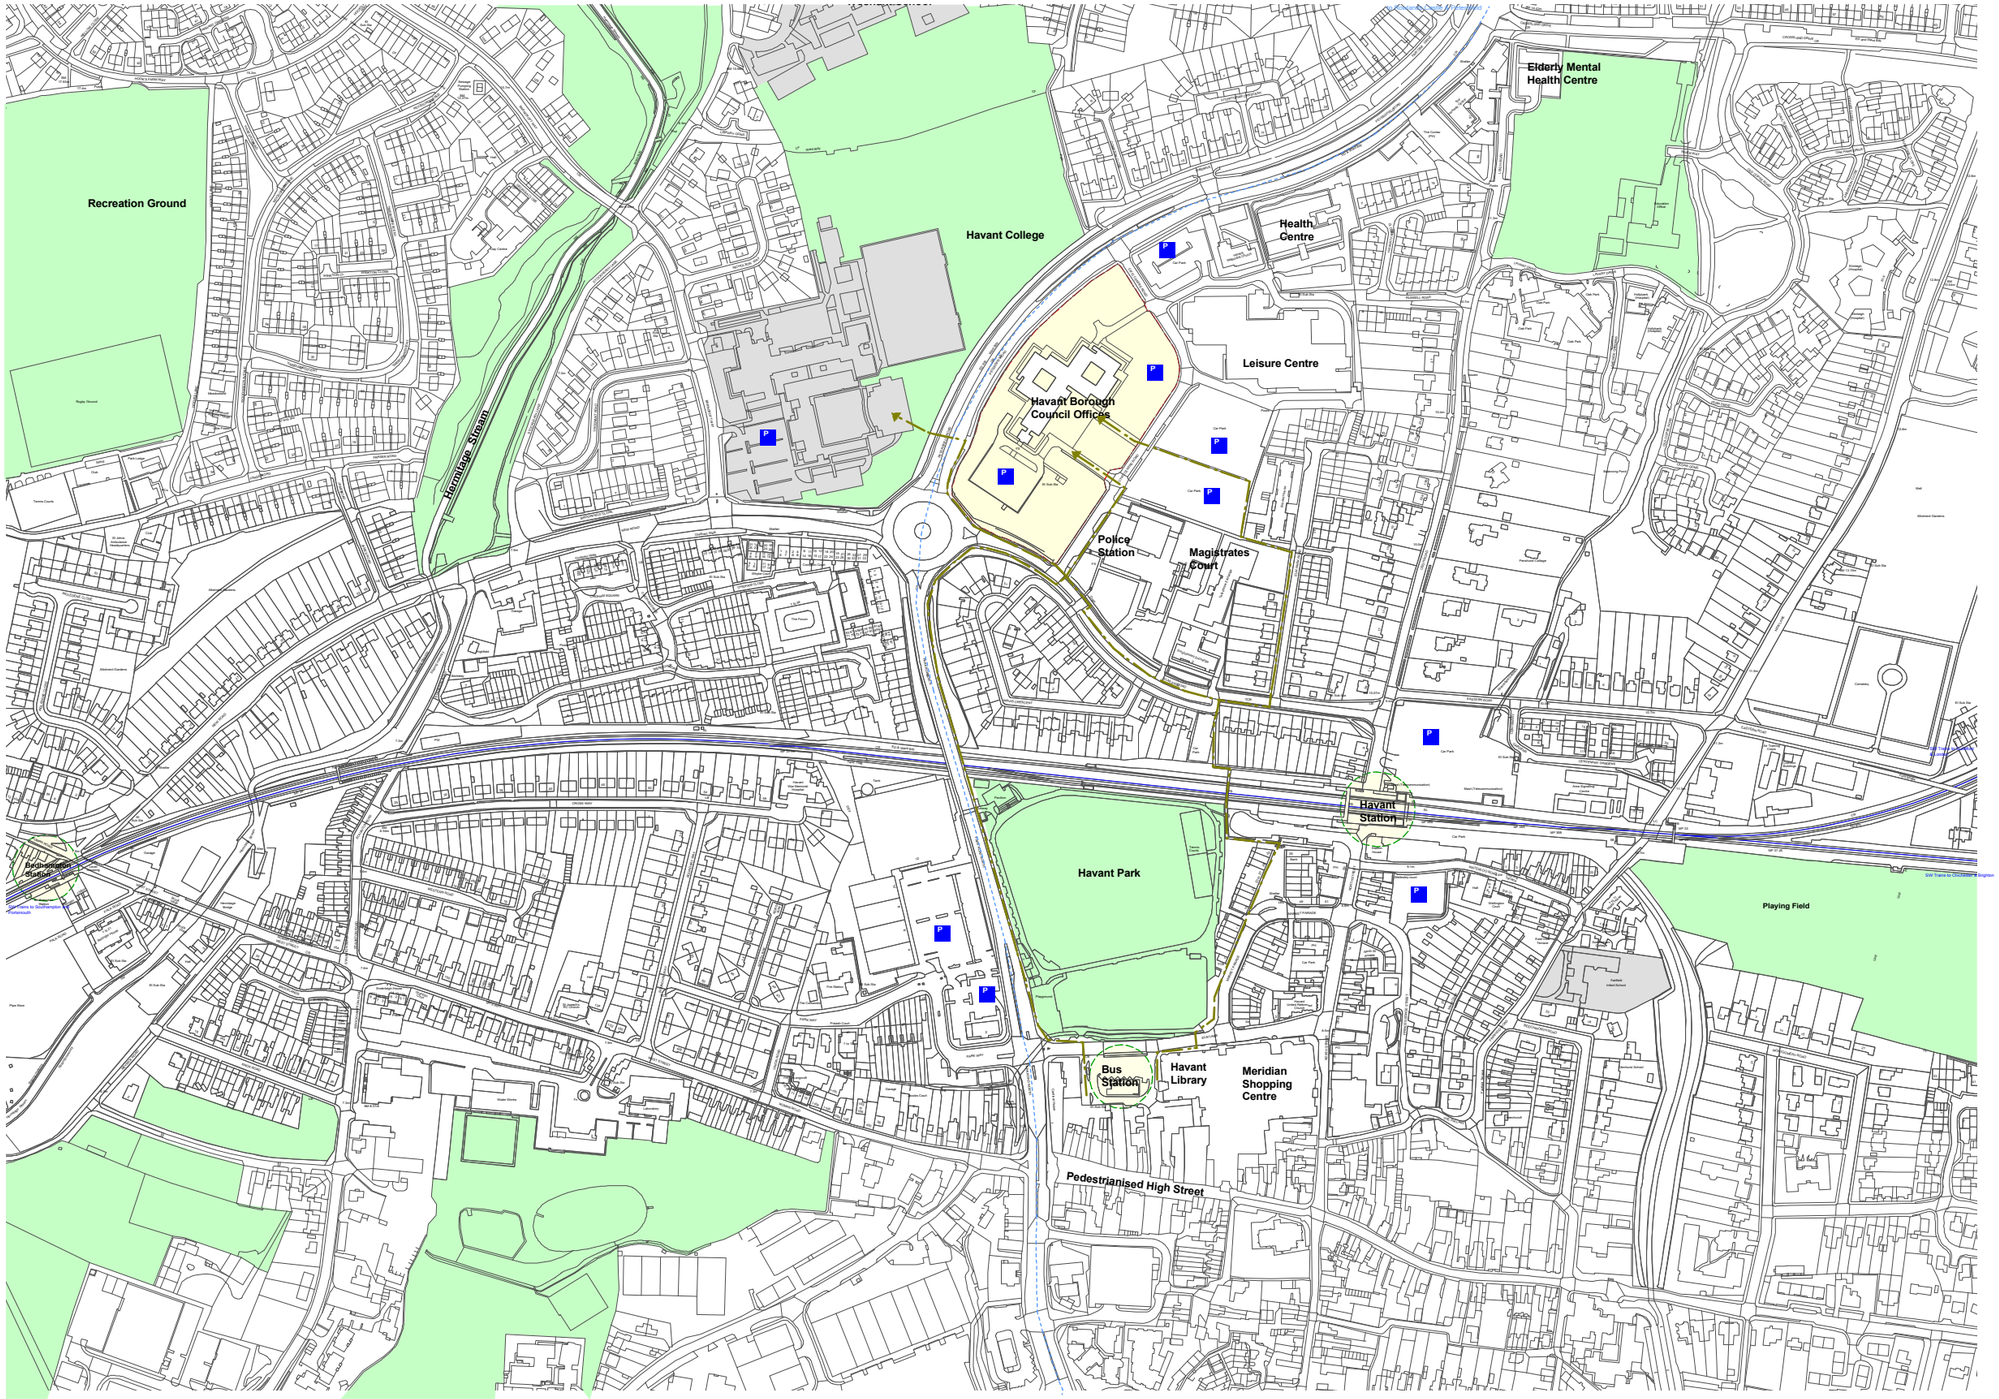


PLANNING ISSUE

rev	description	date	by

Hampshire County Council

Property, Business and Regulatory Services,
Three Minsters House,
76 High Street, Winchester SO23 8UL.
tel: (01962) 847801

PROJECT
Havant Borough Council Headquarters Refurbishment

SHEET CONTENTS
Location Plan

SCALE	DATE	DRAWN.	DRAWING No.	REVISION
1:2500 @ A1 @ A3	04.02.10	jms	E1484-A-100	
			FILE REF. E1510-A-300	