10/66863/007

© Crown copyright.
All rights reserved.
Reproduced by
permission.
Licence No. 100046837

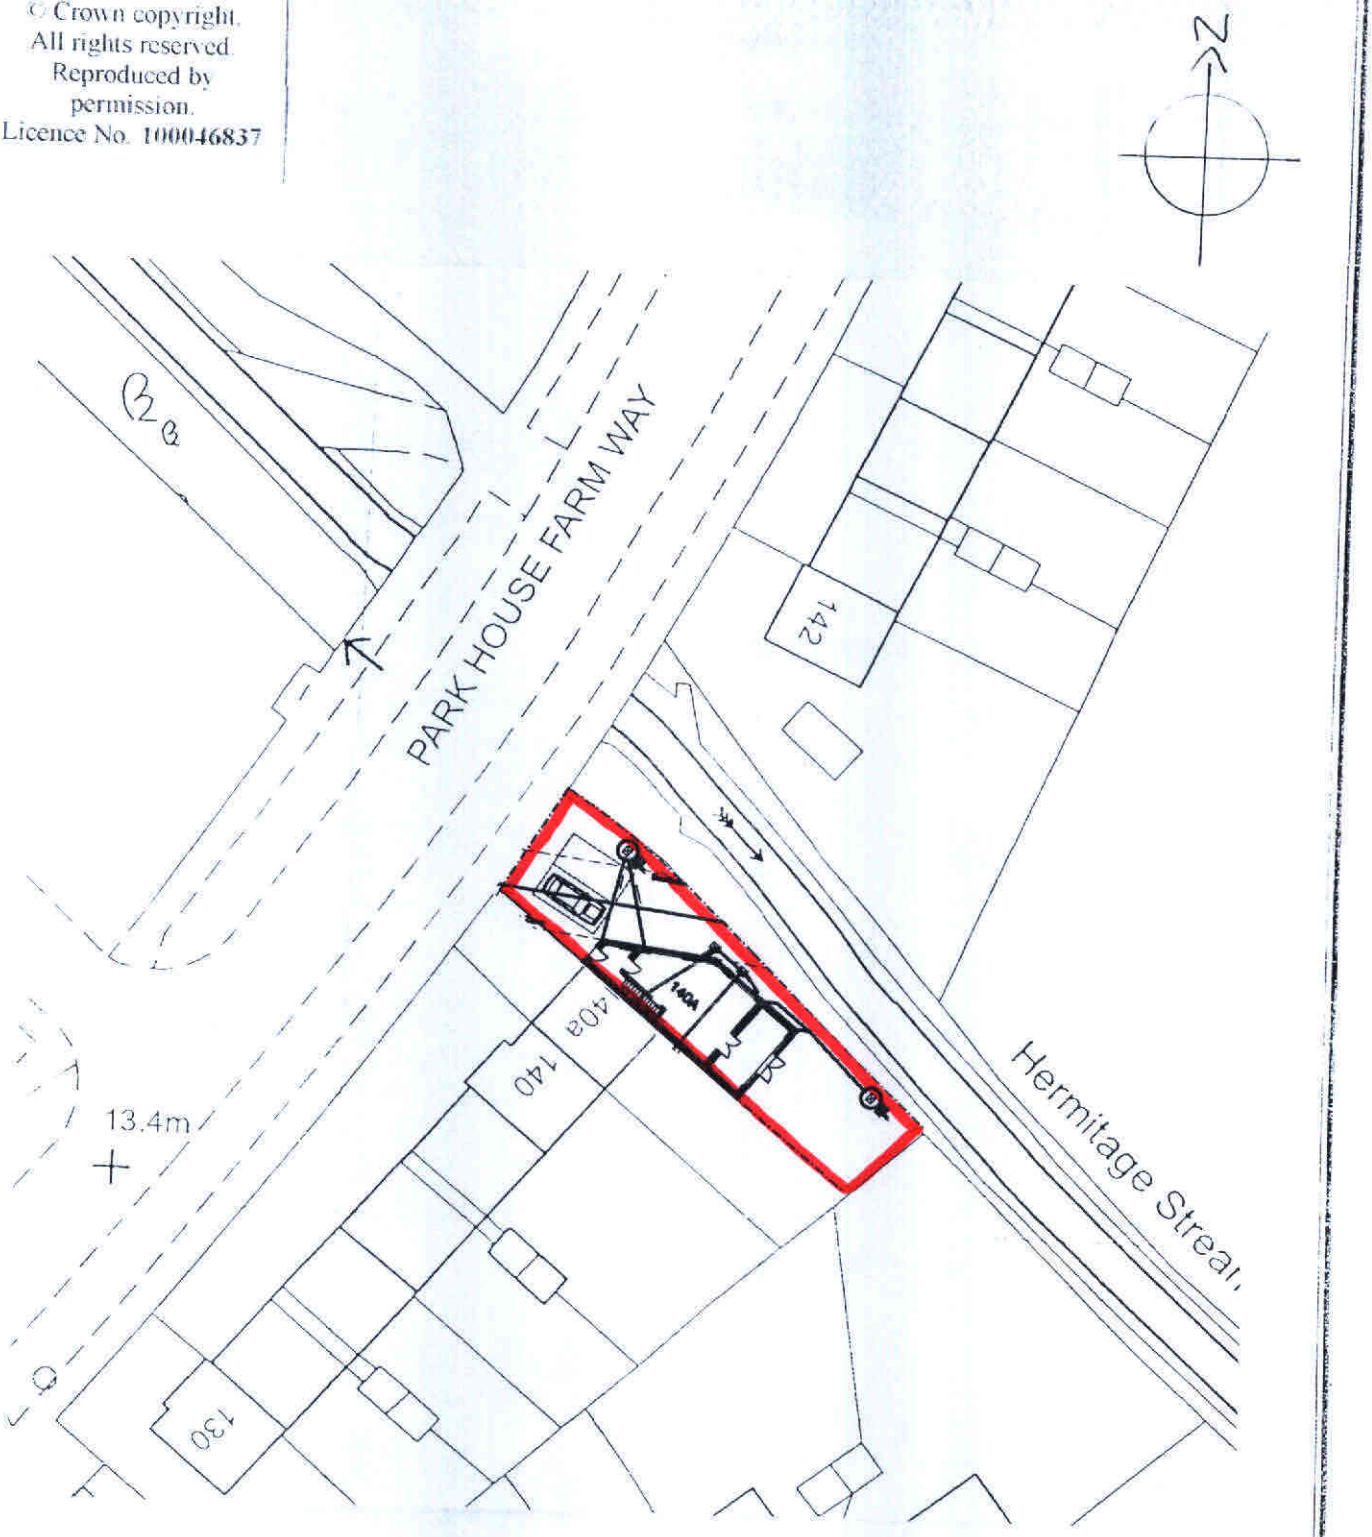

Martin Critchley
Consultants Ltd.
Architectural and
Design Services.

7, North Street, Havant,
Hampshire, PO9 1PW.
Tel. 02392 474 919
Fax. 02392 43 99 33

JOB
140A Parkhouse Farm Way
Havant

Date 7.11.09

Job No.
0953

DRAWING
Block Plan

Scale 1:500

Drg.No.
202

Drawn P.C