10/56807/001

8-9 Queens Parade, Waterlooville

HAVANT BOROUGH COUNCIL
13 JAN 2010
RECEIVED

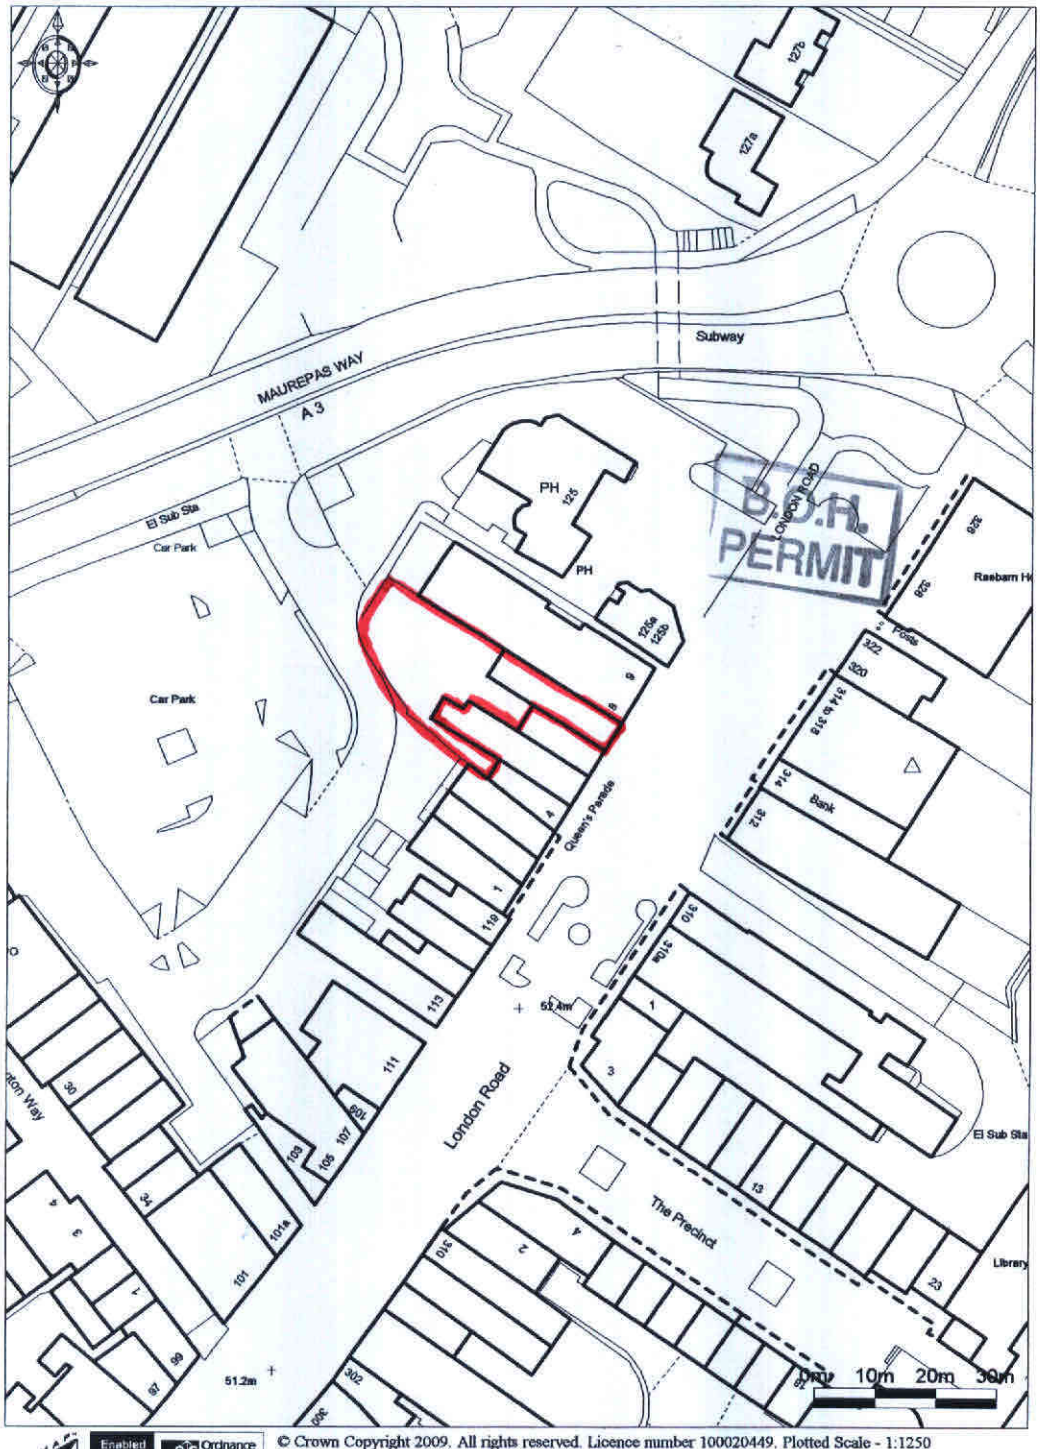

Enabled by Ordnance Survey © Crown Copyright 2009. All rights reserved. Licence number 100020449. Plotted Scale - 1:1250