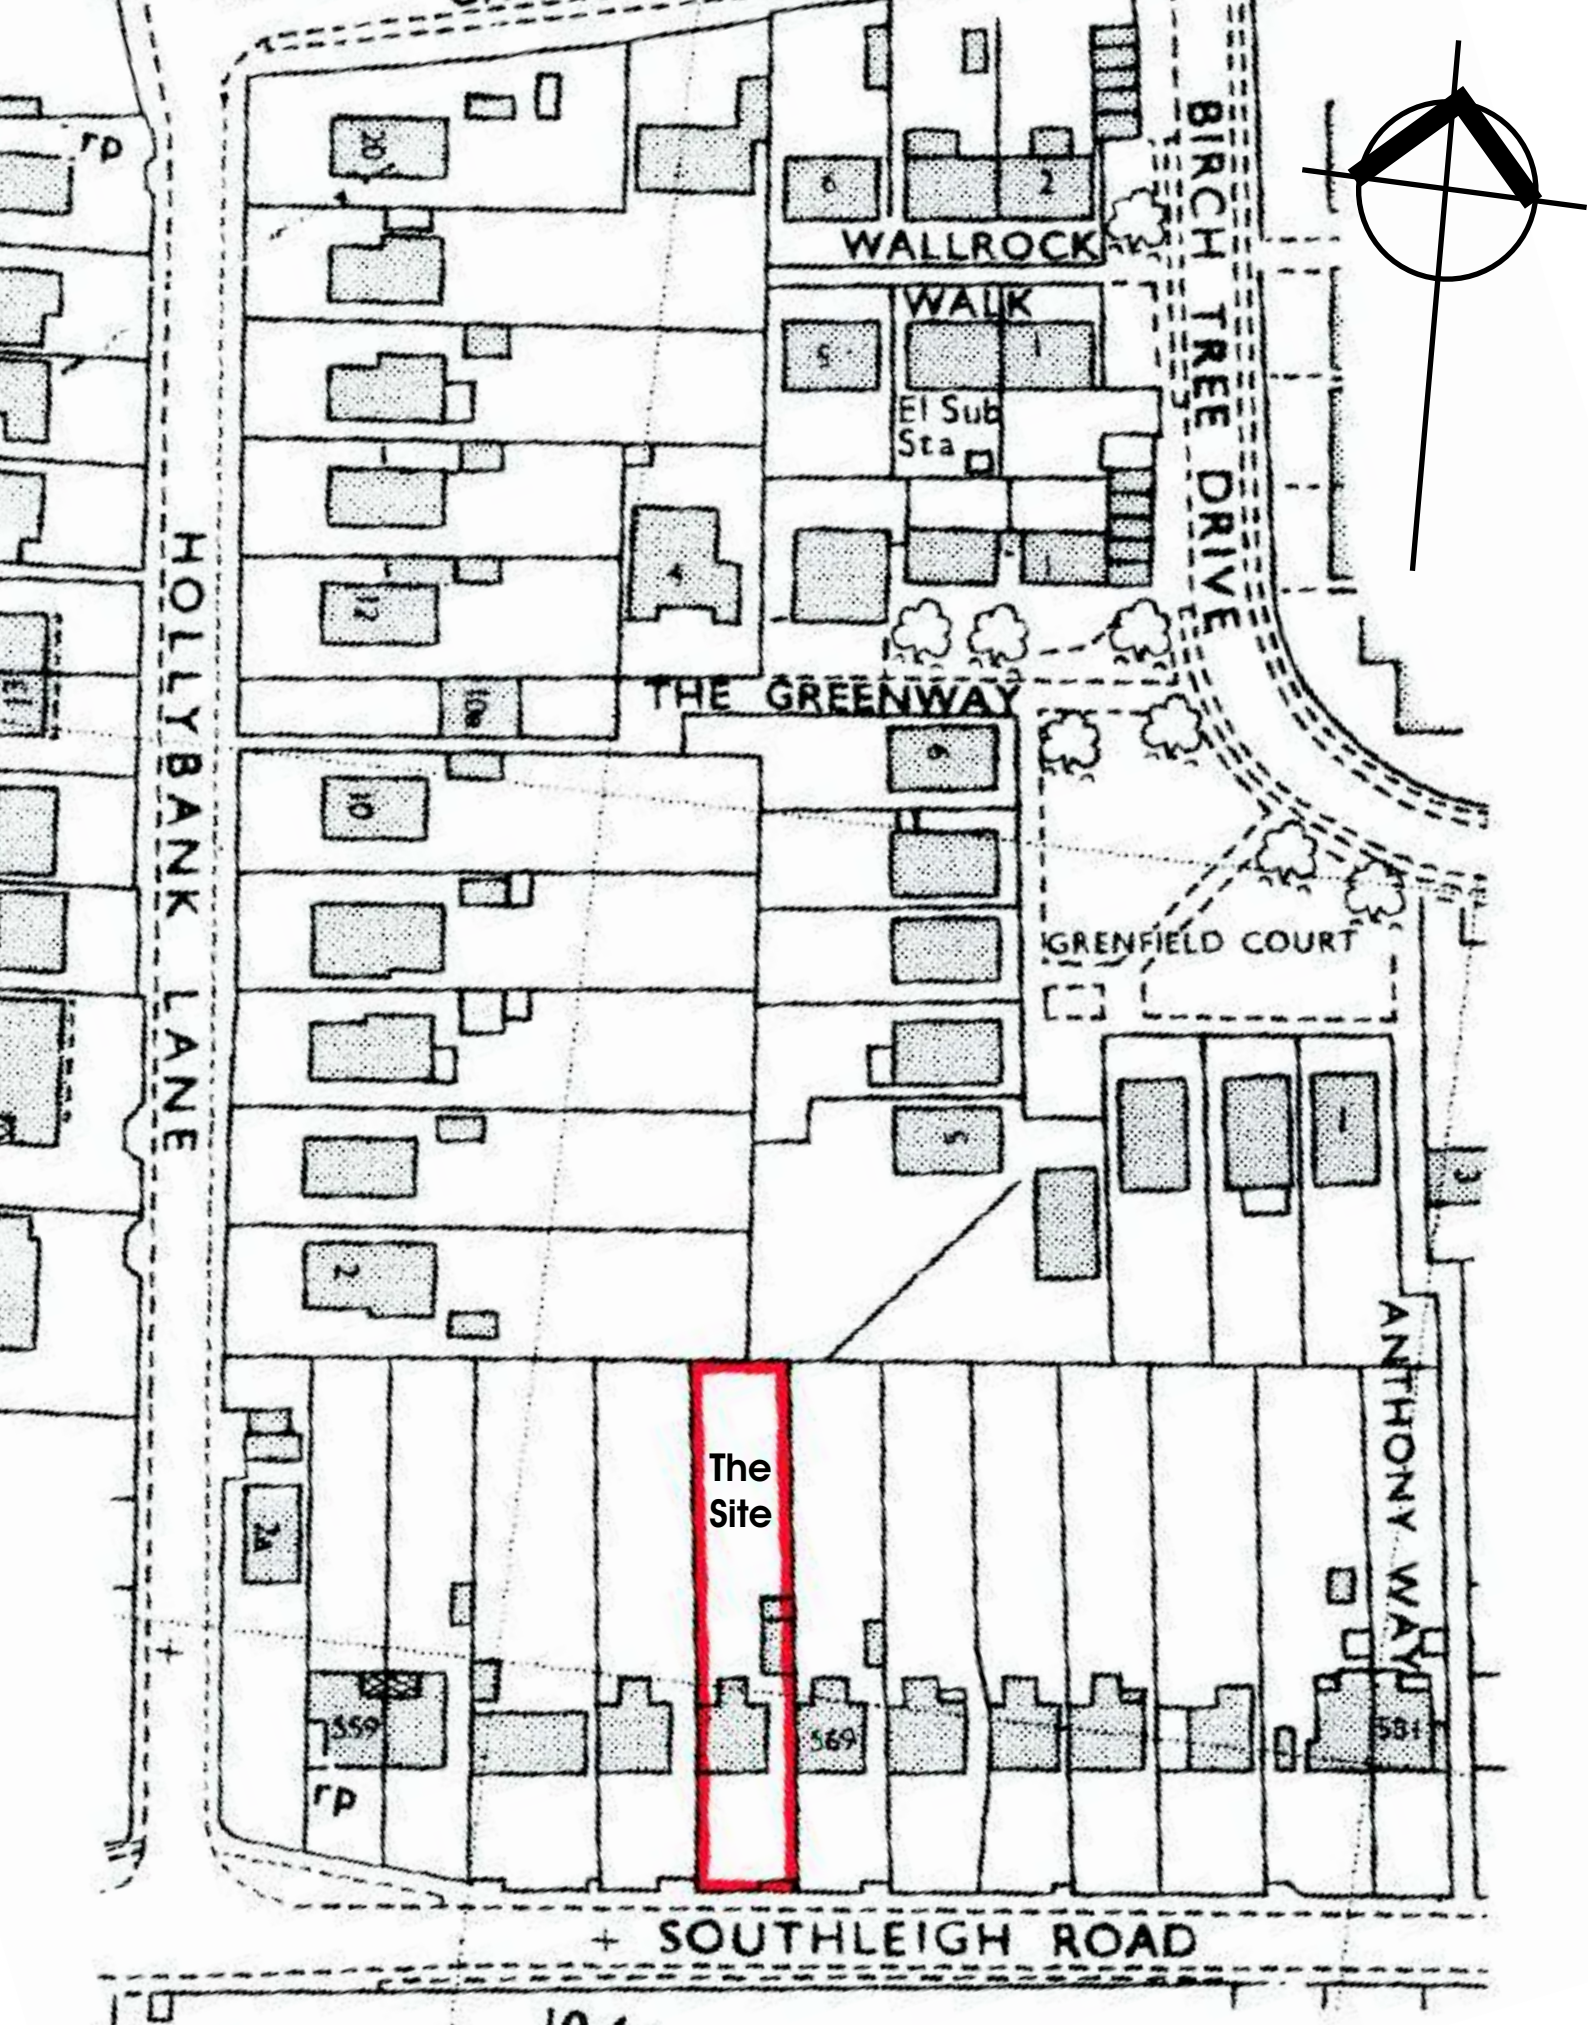

Location 1:1250

Ken Ross & Associates
OS copyright licence: 10001360
Ordnance Survey Crown copyright reserved