


Proposed Street Scene

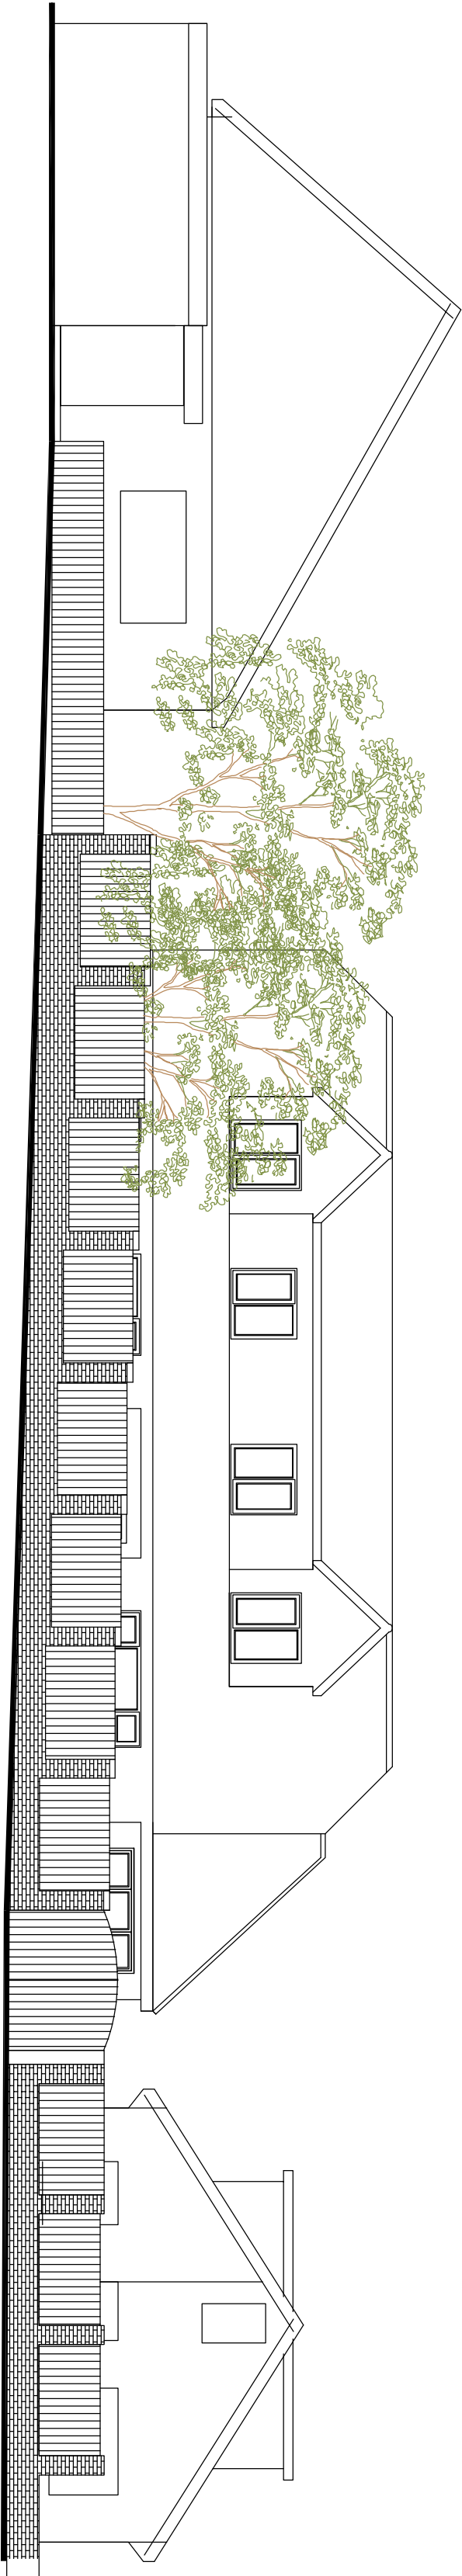

Existing Street Scene

Revision	Description	Date	DRAWN
Project: Mr & Mrs G Warton 2A Scratchface Lane Havant			
Drawing Title: Proposed Outbuilding		Chris Flint Associates Ltd CHARTERED SURVEYORS - PROJECT MANAGERS DEVELOPMENT CONSULTANTS Drawn By CF Date 08/08/25 SHEET SIZE A2 Approved By Date	
CFA Drawing No. FULL 02 Revision: 1-100 Scale:		PLANNING	
BEECHWOOD - 20 QUEENS ROAD - WATERLOOVILLE - PO7 7SB tel: 023 92 432484 fax: 023 92 358554 Email: chrisflintassociates@gmail.com			