
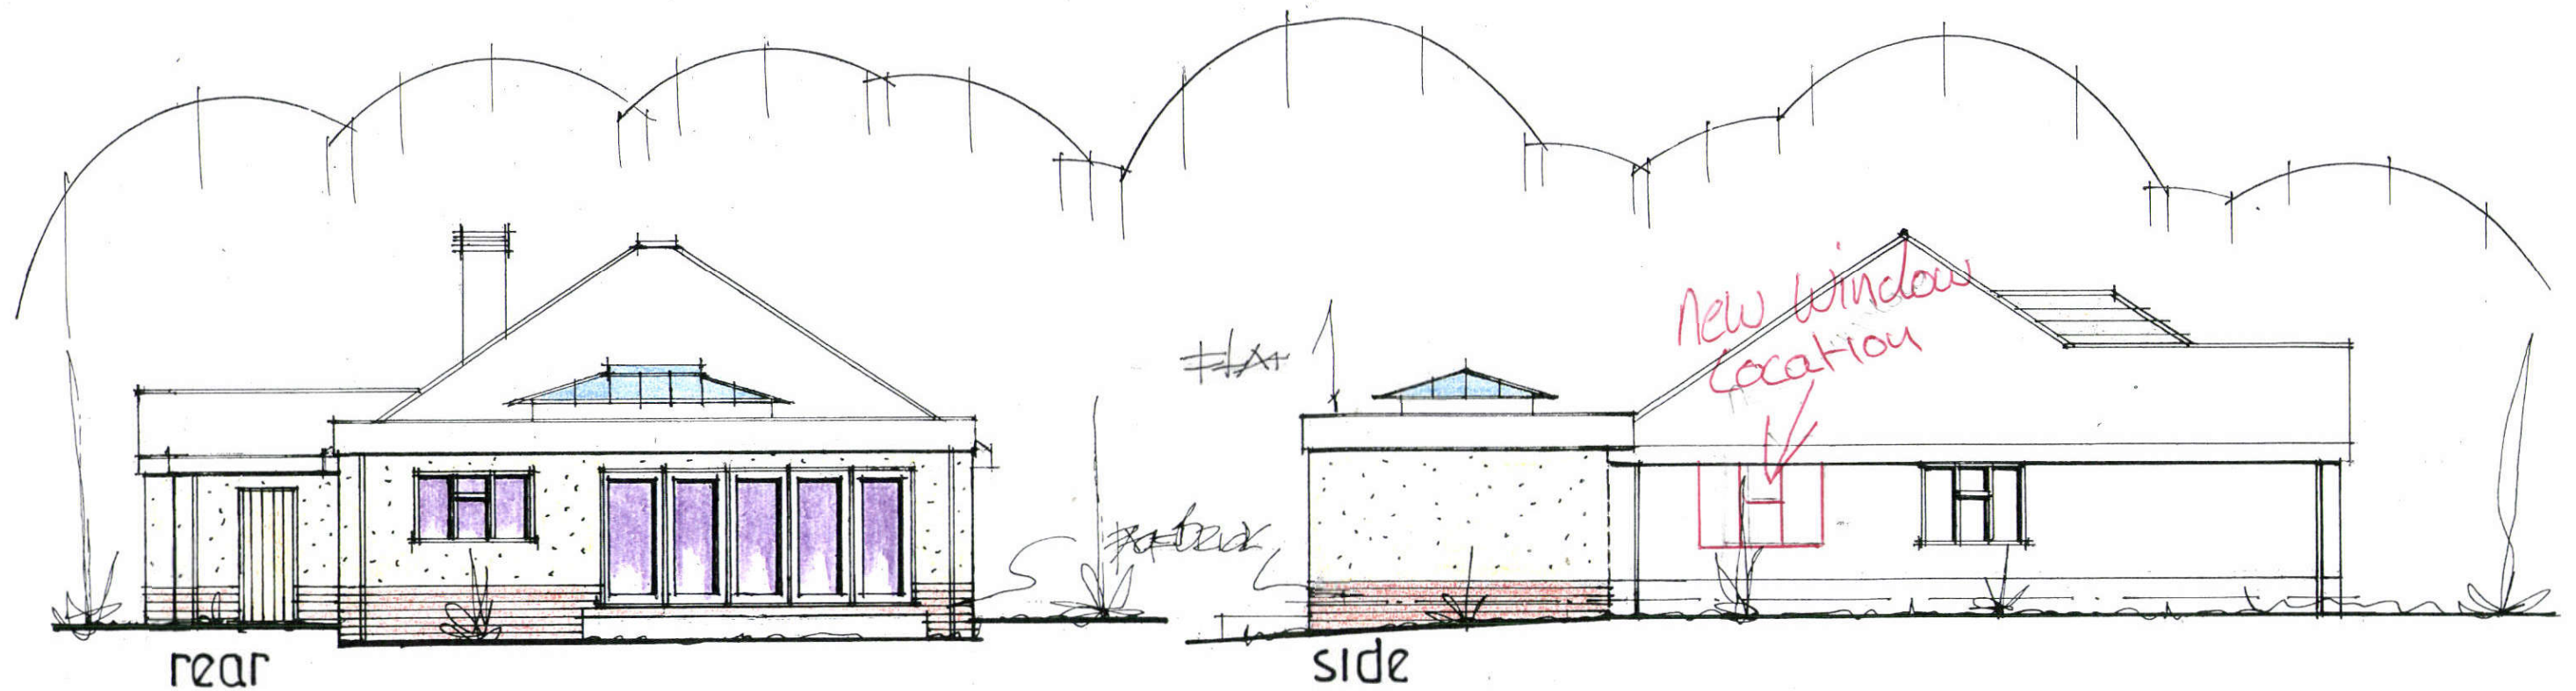


**PROPOSED SINGLE STOREY ADDITIONS.
10, NORE FARM AVENUE, EMSWORTH, HANTS.
FOR MR & MRS M. GRAHAM.**

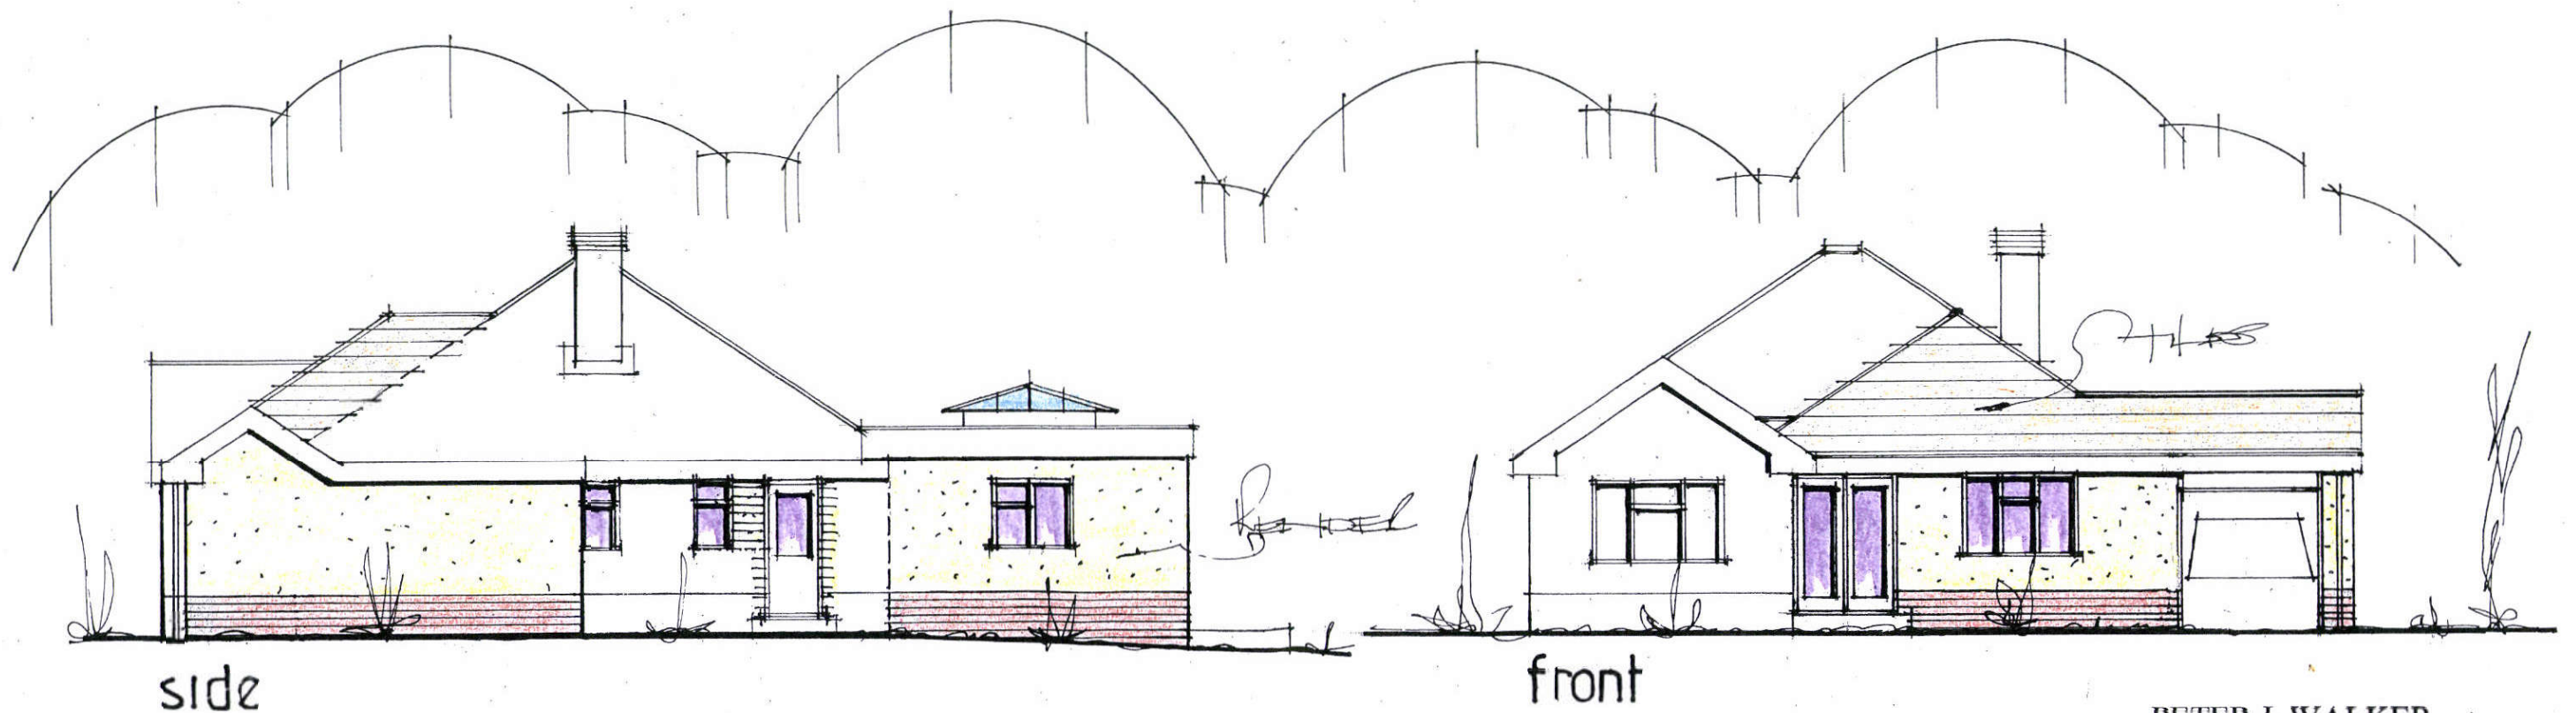

date aug 22
scale 1:100

PROPOSED ELEVATIONS

PETER J. WALKER
ISLAND DESIGN
182 SEAFRONT, HAYLING ISLAND, HANTS
PO11 9AN
TEL: 02392467571