

**PROPOSED SINGLE STOREY ADDITIONS.
10, NORE FARM AVENUE, EMSWORTH, HANTS.
FOR MR & MRS M. GRAHAM.**

NOTE CHECK ALL MEASUREMENTS ON SITE PRIOR TO THE COMMENCEMENT OF WORK.

WALLS TO BE FULLY BONDED TO THE EXISTING CAVITIES AND DAMP-PROOF COURSES TO BE MAINTAINED CONTINUOUS CLOSE ALL REVEALS WITH INSULATED CAVITY CLOSERS.


PROVIDE SMOKE DETECTOR TO HALLWAY MAINS OPERATED WITH BATTERY BACKUP.

FIT NEW RADIATORS WITH TRV VALVES
100MM BLOCKWORK HARD UP TO FELT

ELECTRICAL INSTALLATION BY APPROVED CERTIFICATED ELECTRICIAN TO COMPLY WITH APPROVED DOCUMENT P. CERTIFICATE TO BE ISSUED ON COMPLETION OF WORK. BY COMPETENT APPROVED CERTIFICATED ELECTRICIAN USE ENERGY EFFICIENT LIGHT BULBS AND FITTINGS.

FORM LEAD VALLEY GUTTER WITH 100x50MM BEARERS AT 400MM CENTRES 25MM MARINE PLY DECKING WITH FELT DRESSED UP UNDER TILES. WORK TO BE UNDERTAKEN BY SPECIALIST LEAD WORKER STRICTLY IN ACCORDANCE WITH THE LATEST CODES OF PRACTICE AND BRITISH STANDARDS.

PITCHED ROOF TYVEK BREATHABLE FELT, BATTENS AND TILES TO MATCH ON 150MMx50MM RAFTERS AND 200MMx50MM CEILING JOISTS AT 400MM CENTRES. 12.5MM PLASTERBOARD AND SET CEILING WITH 400MM FIBRE GLASS QUILT LAID OVER

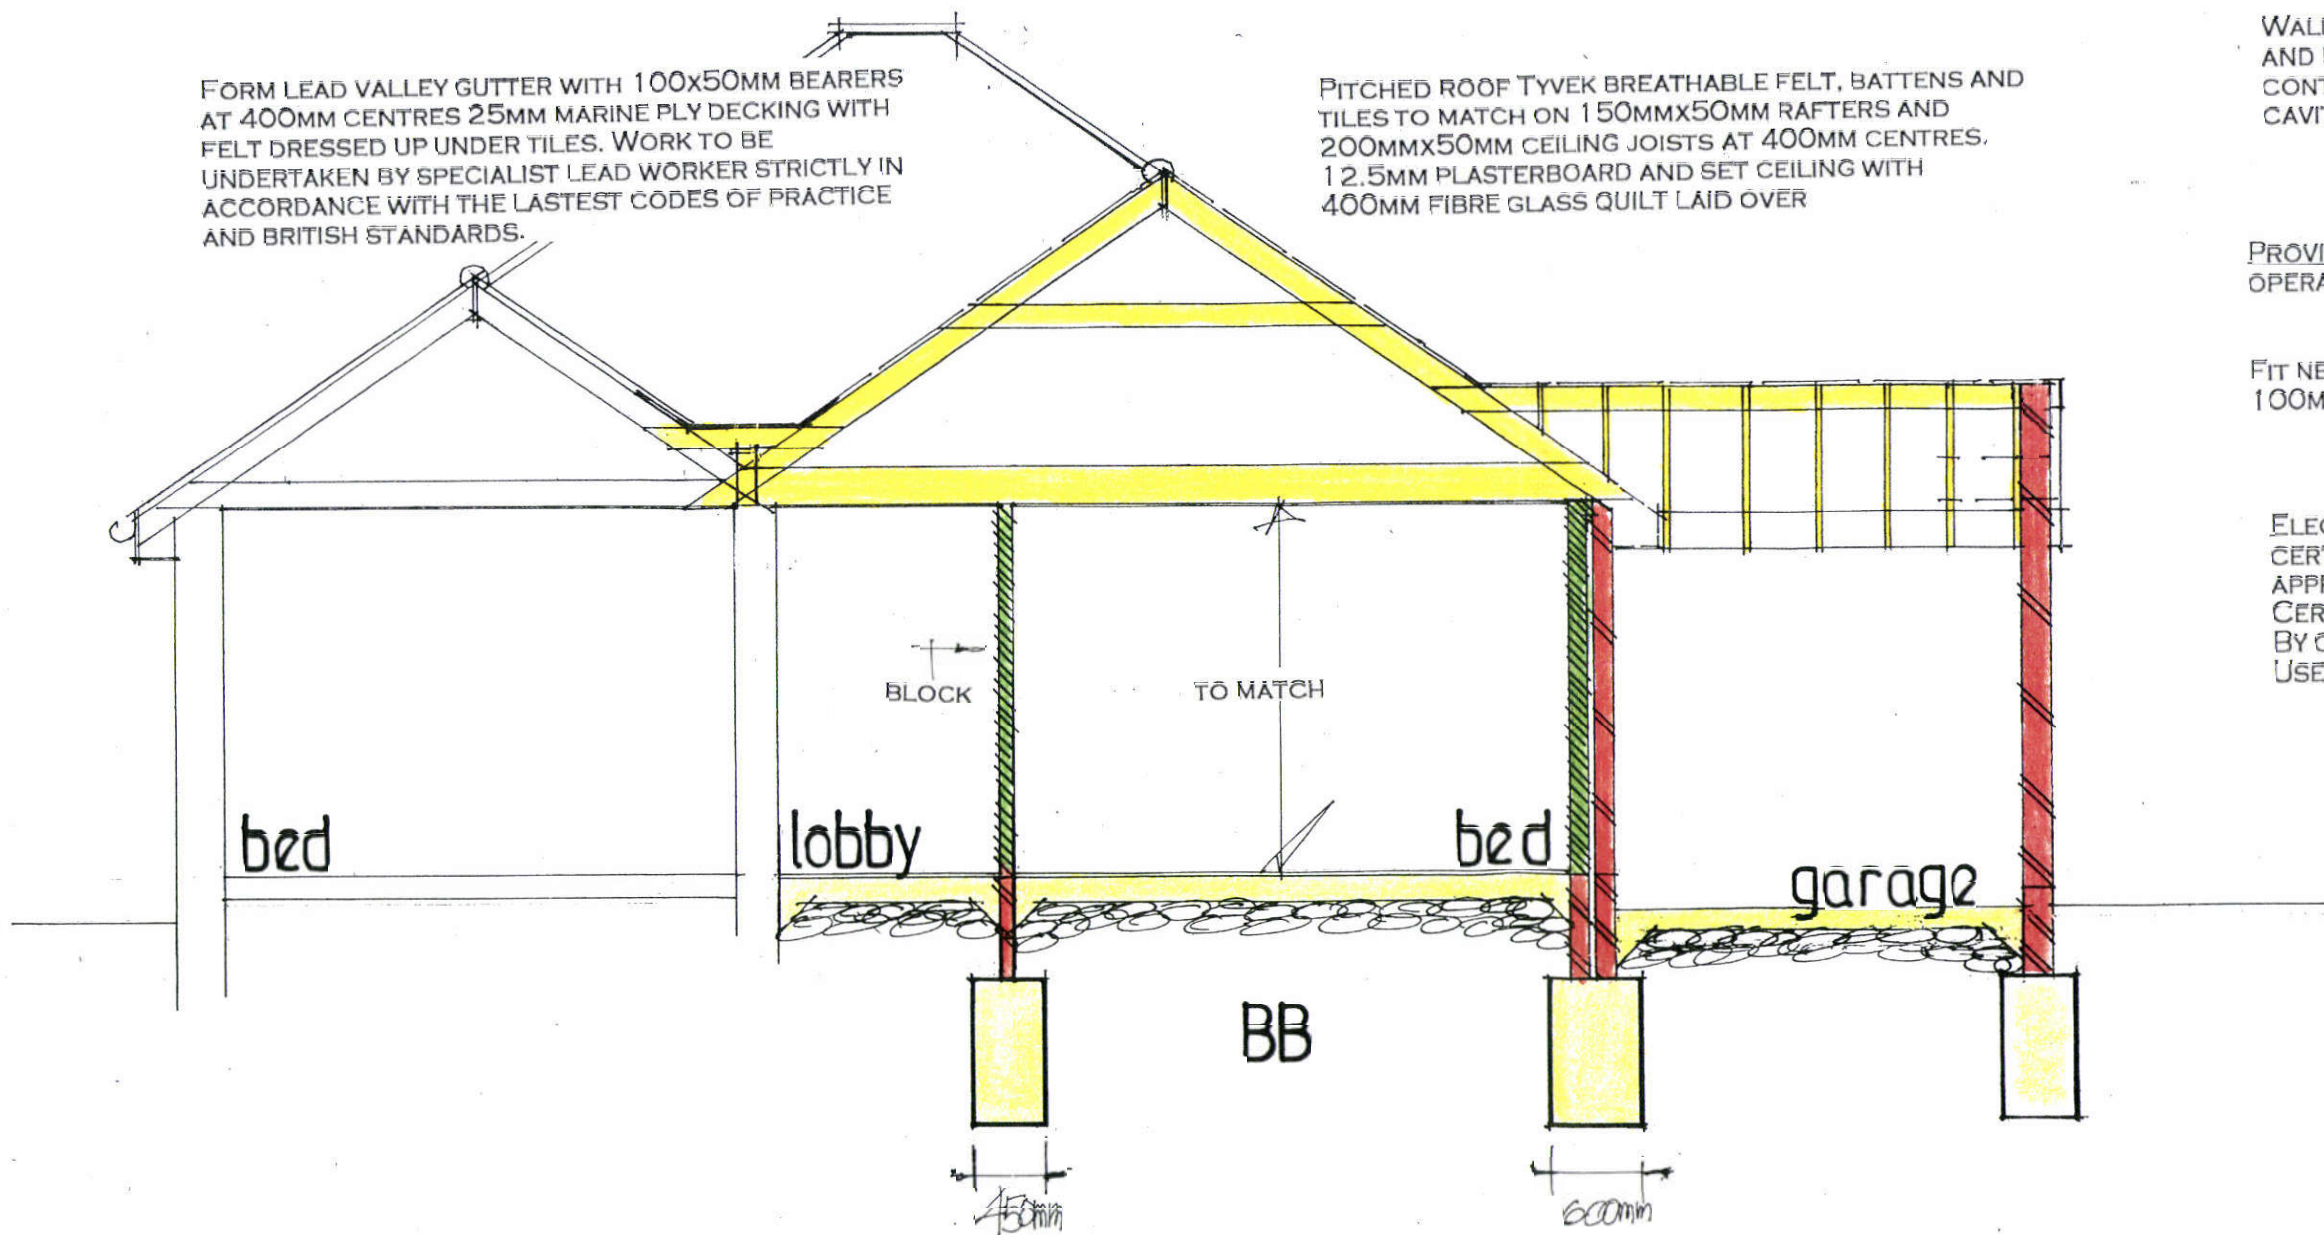

date aug 22
scale 1:50

SECTION DRAWING BB

PETER J. WALKER
ISLAND DESIGN
182 SEAFRONT, HAYLING ISLAND, HANTS
PO11 9AN
TEL: 02392467571