


**PROPOSED SINGLE STOREY ADDITIONS.
10, NORE FARM AVENUE, EMSWORTH, HANTS.**

HAVANT BOROUGH
COUNCIL
04 AUG 2025
RECEIVED

FOR MR & MRS M. GRAHAM.

EXISTING GROUND FLOOR

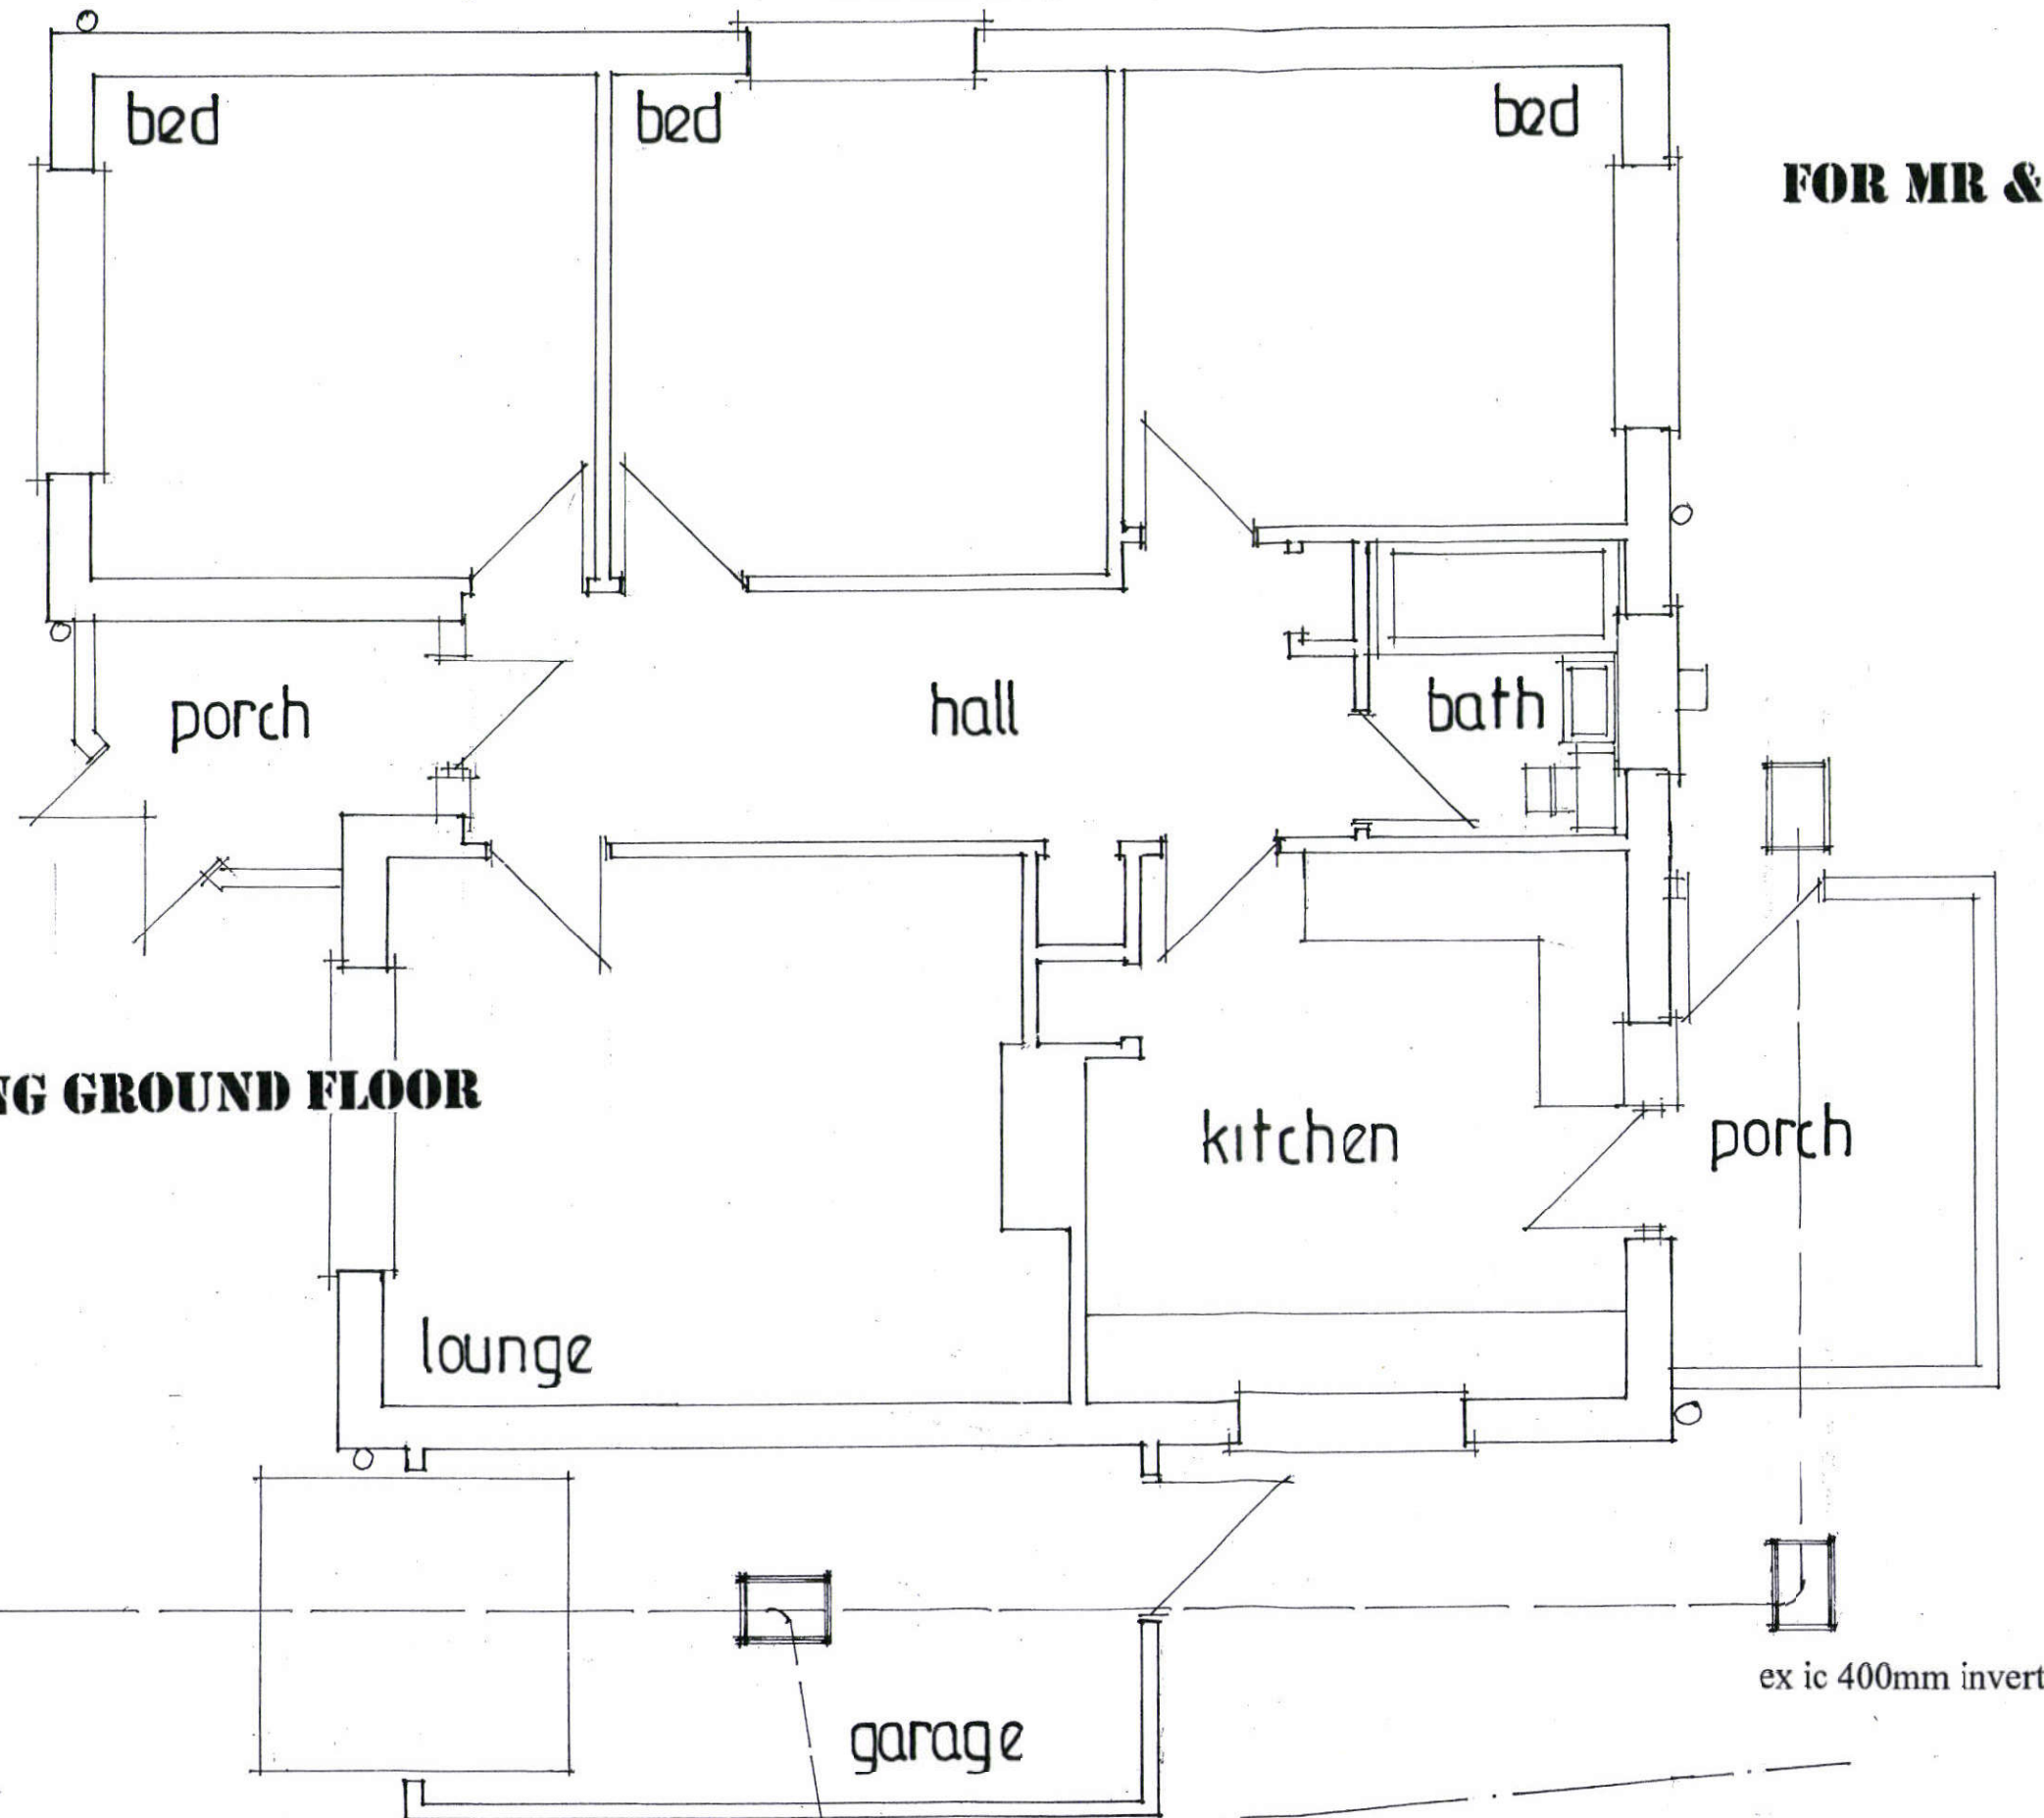

july 22
1:50

PETER J. WALKER
ISLAND DESIGN
182 SEAFRONT, HAYLING ISLAND, HANTS
PO11 9AN
TEL: 02392467571