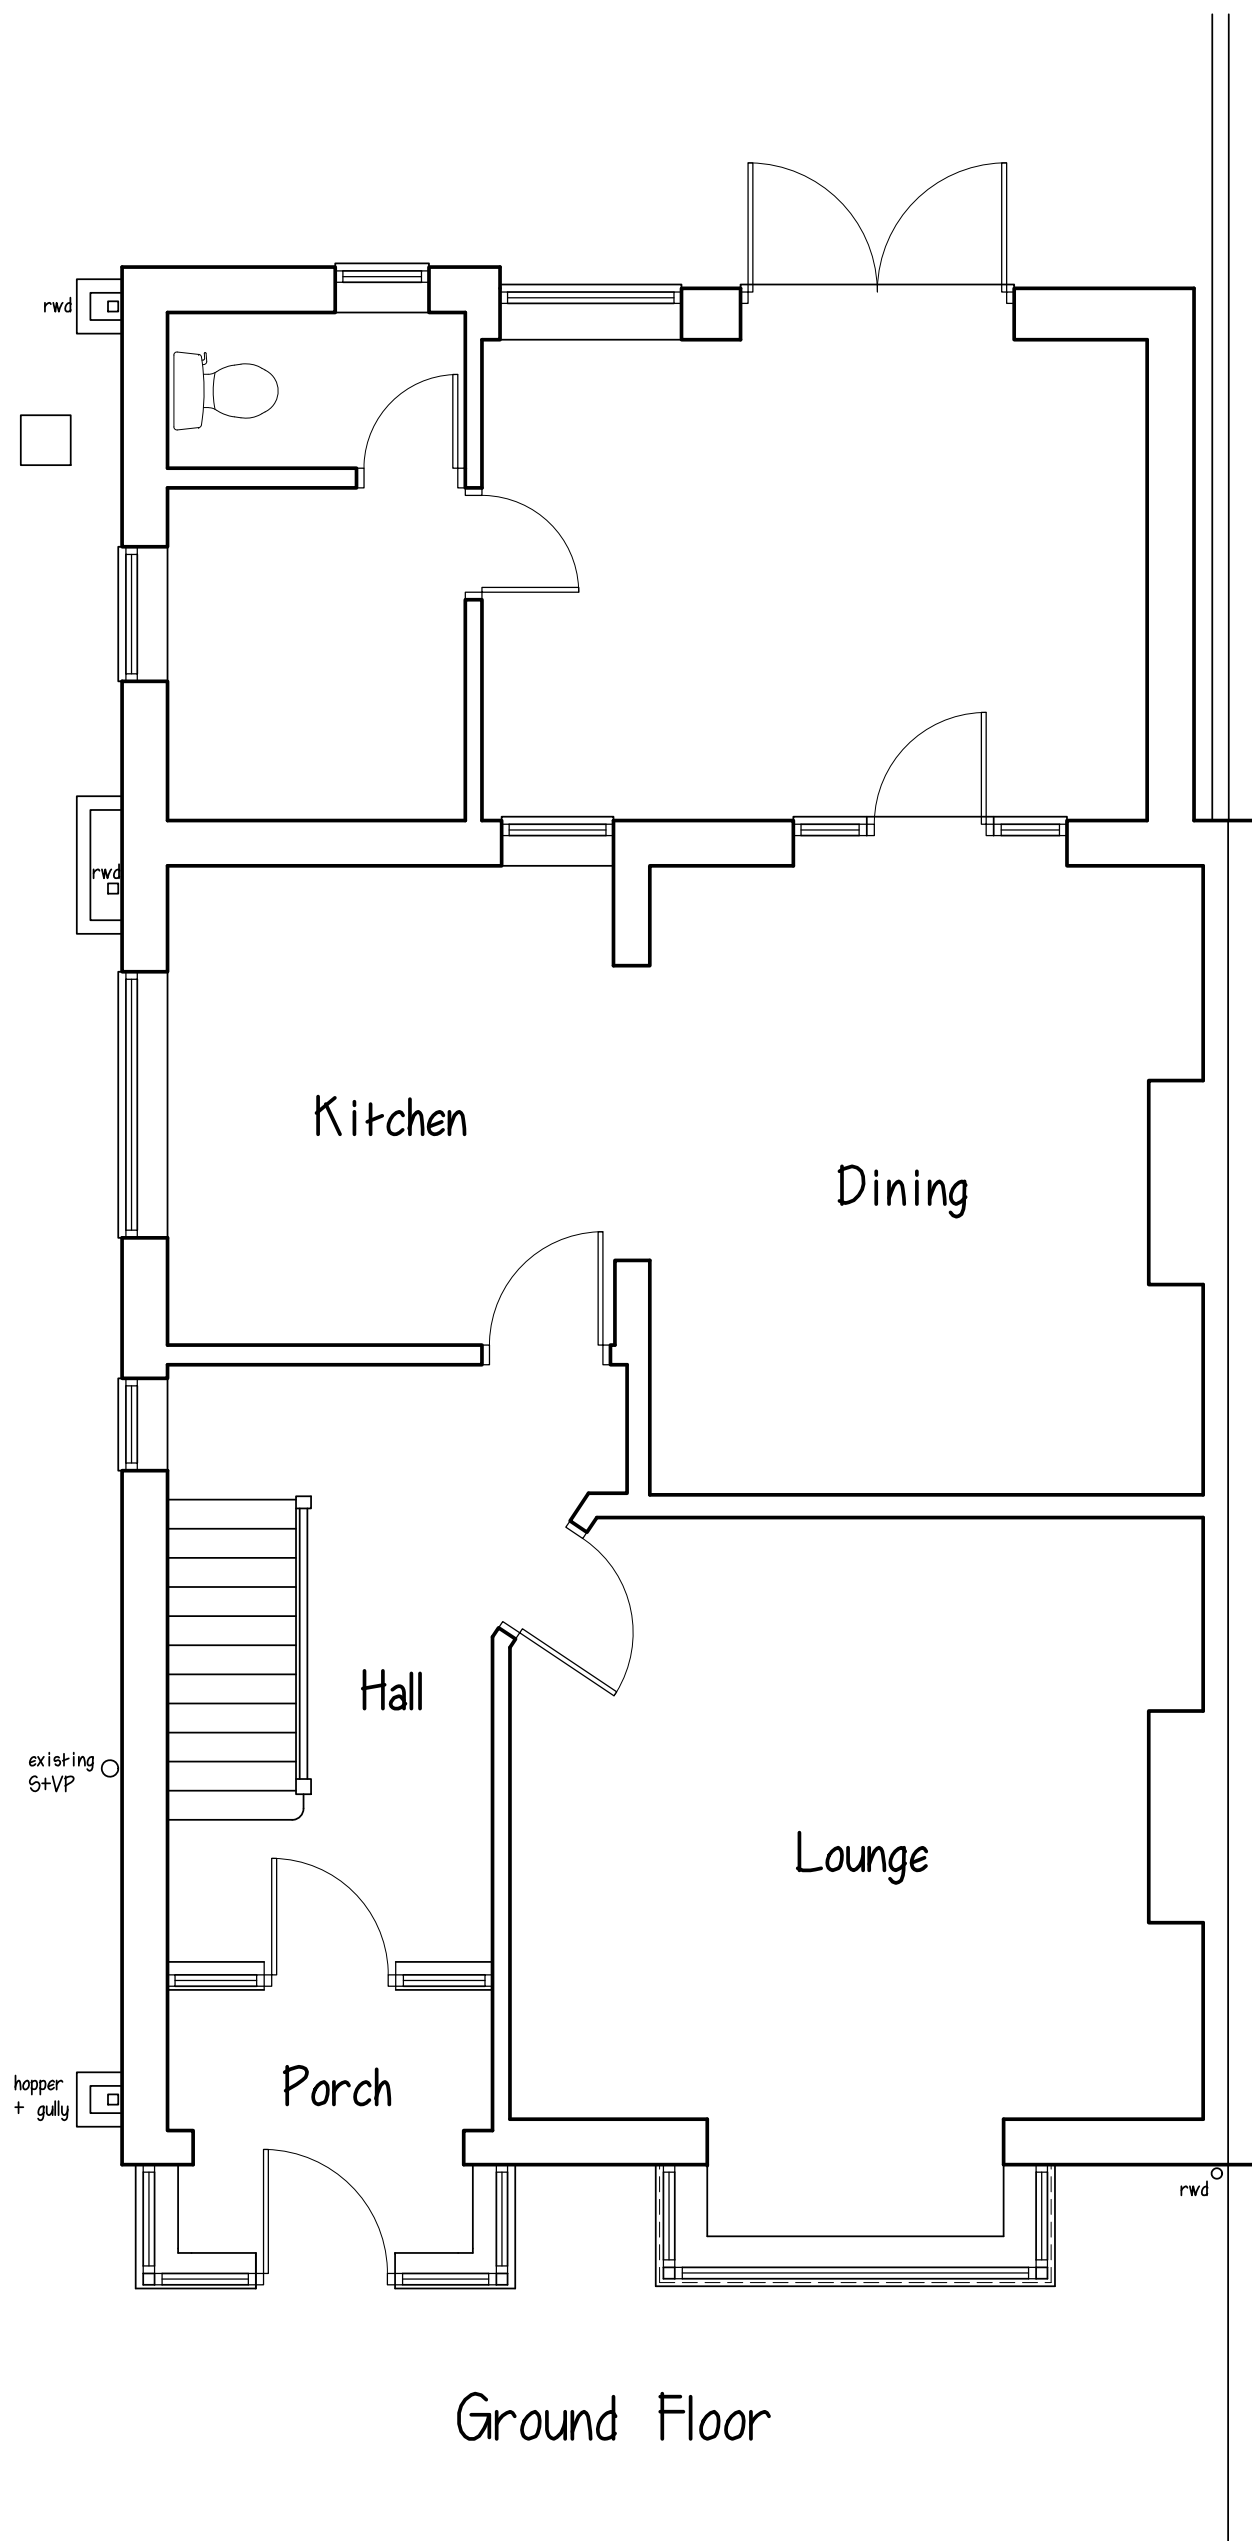
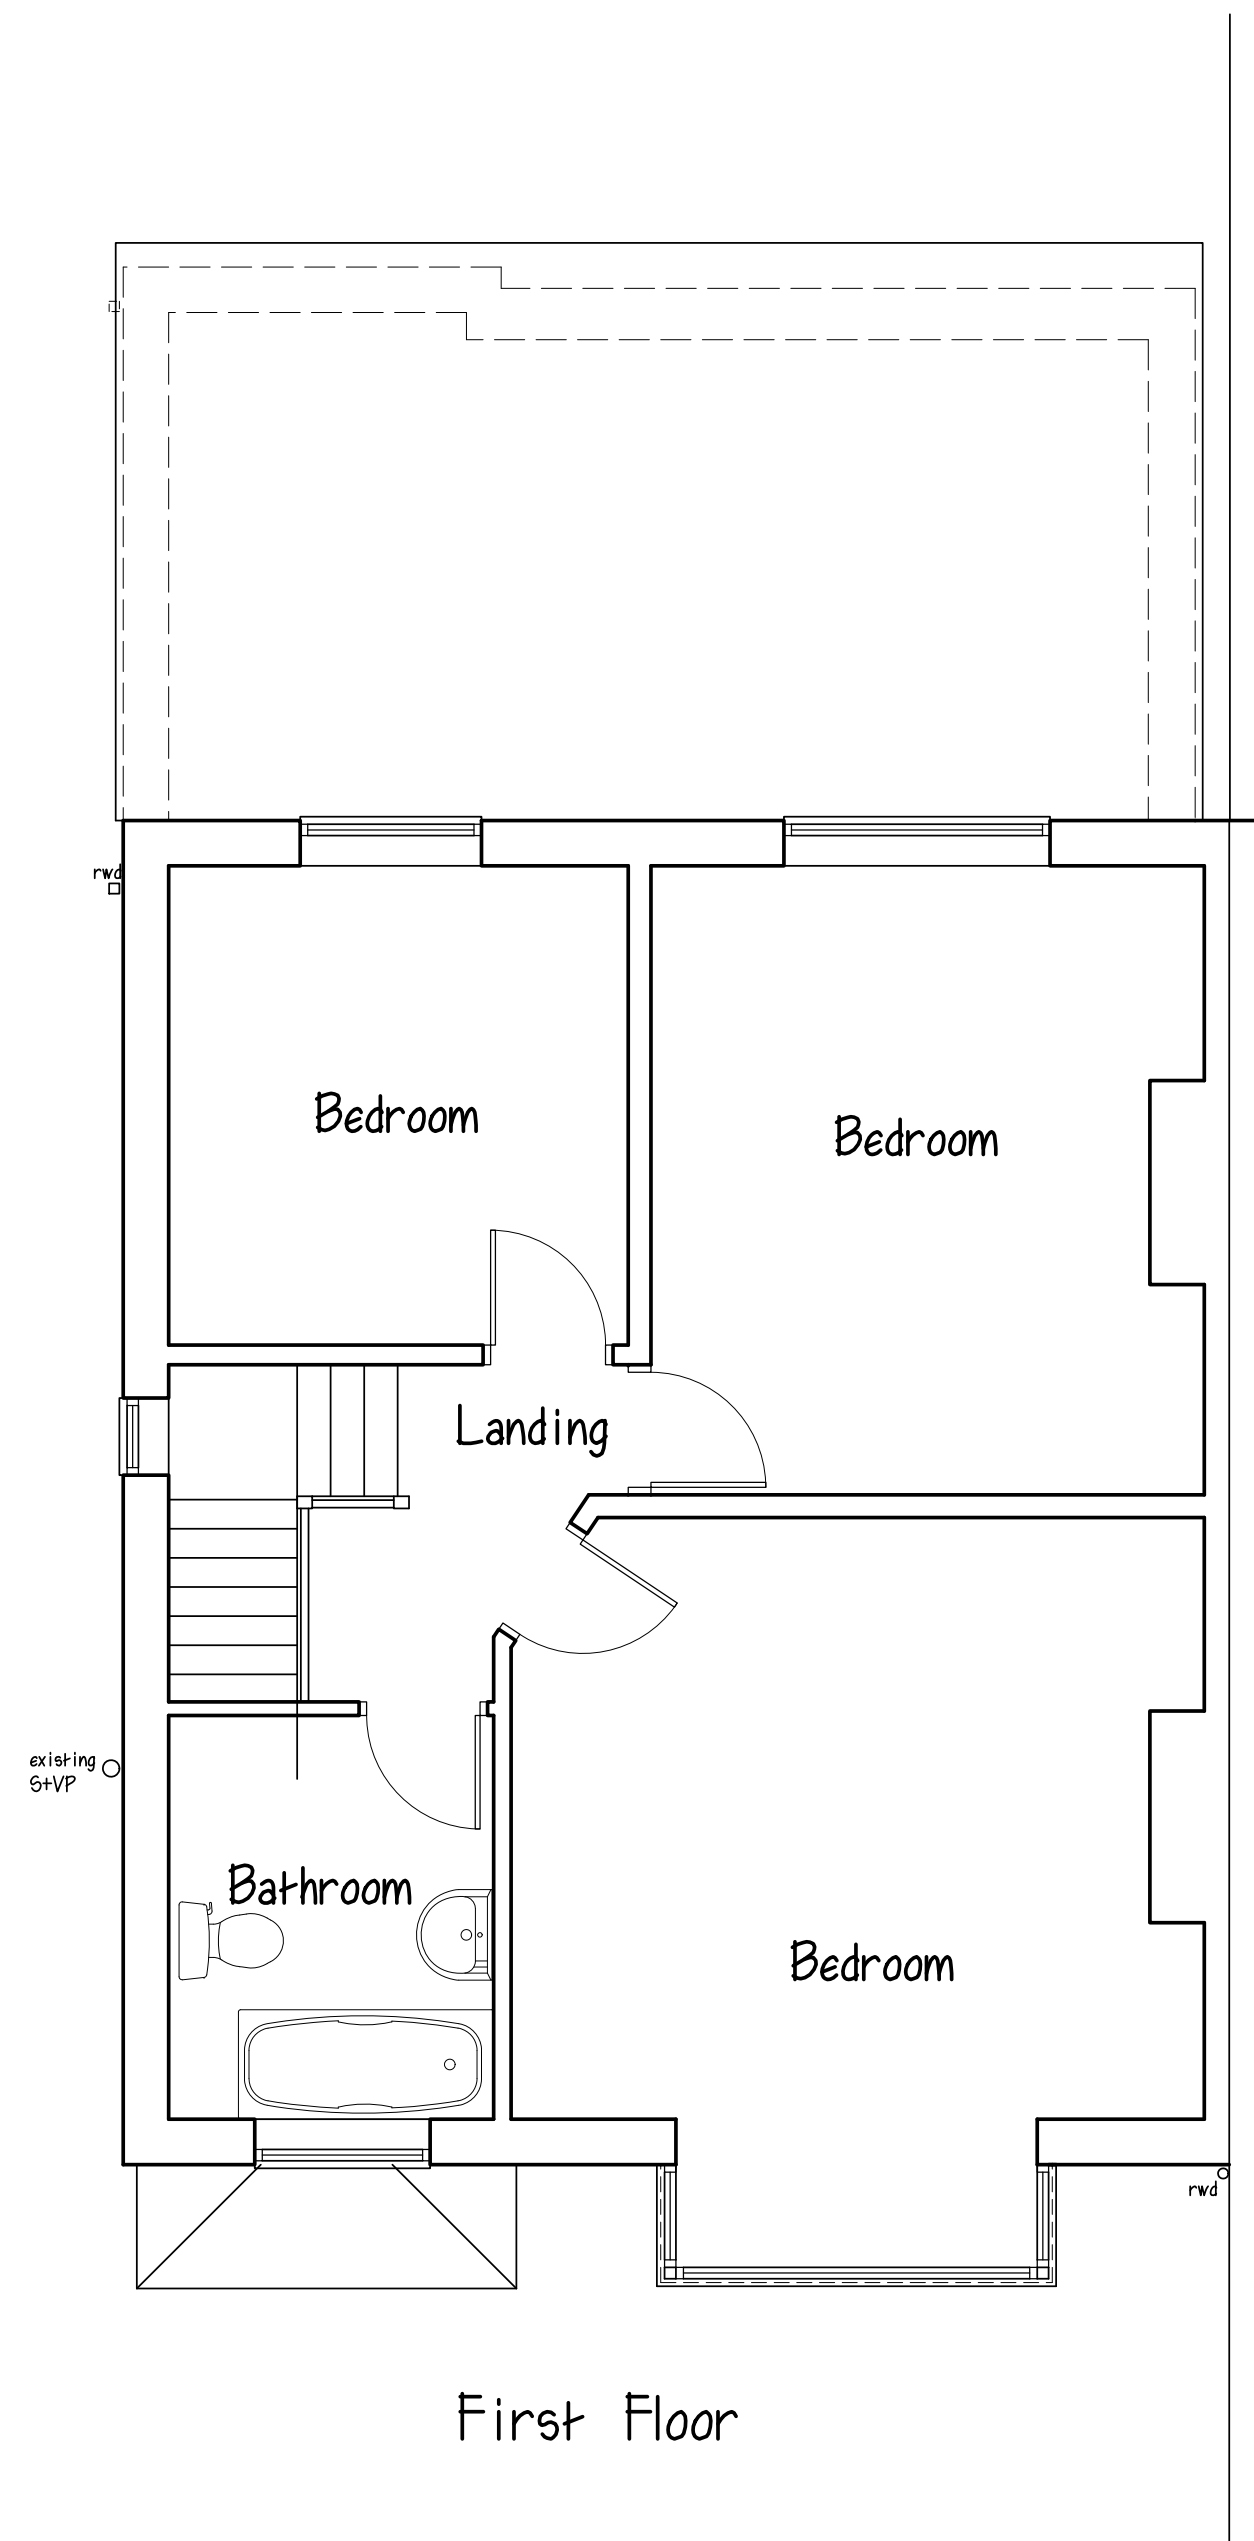
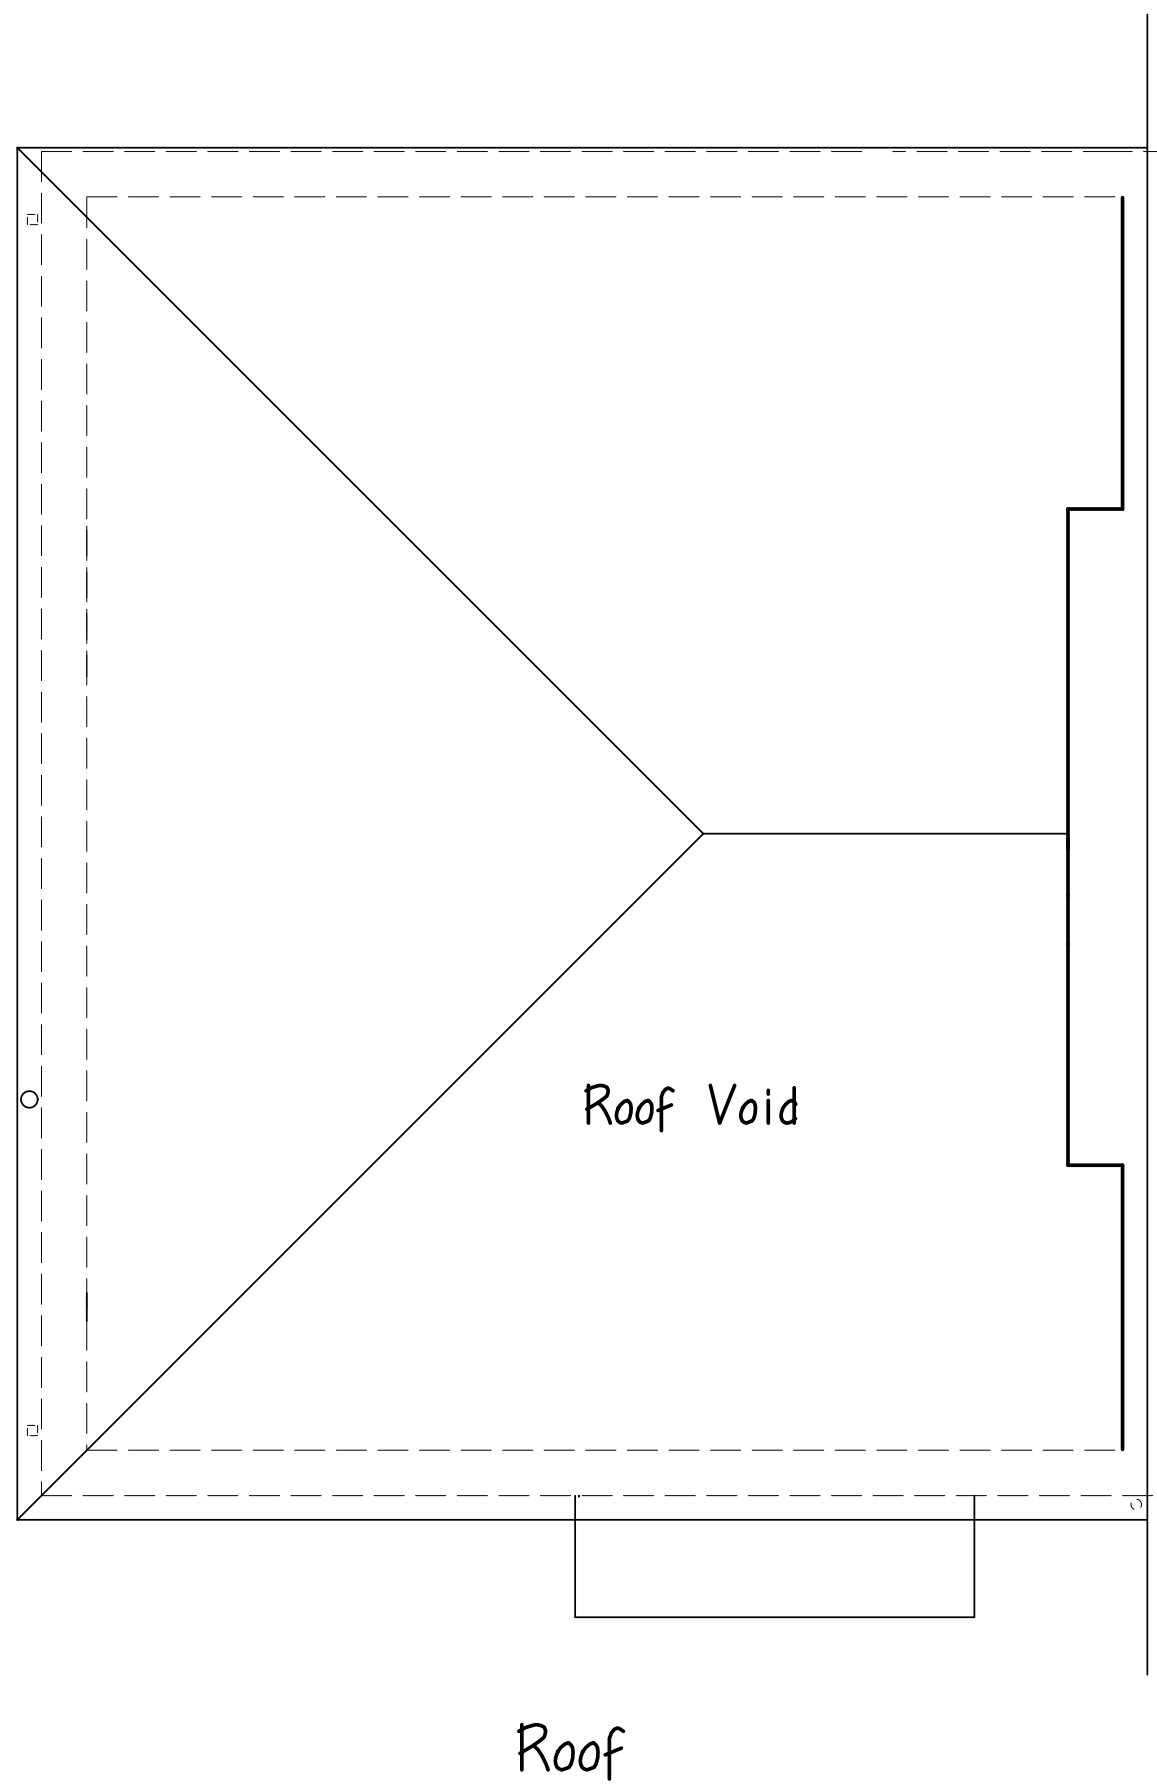


MARTIN MOYSE M.R.I.C.S.
Chartered Building Surveyor

Title: EXISTING

Address: 61 STAKES ROAD,
PURBROOK, WATERLOOVILLE,
HAMPSHIRE PO7 5LZ

Scale: A1 - Plans 1 to 50, Elevations 1 to 100 Date: July 2025 Drawing No: 01

This drawing does not constitute a specification of work to be done, and is to be read in conjunction with notes.
All dimensions to be checked on site. This drawing is copyright ©

RICS 12 ST. CATHERINES WAY, DOWNEND, FAREHAM, HAMPSHIRE PO16 8RL
TELEPHONE: 01329 236279 FACSIMILE: 01329 220149 E-MAIL: martin@martinmoyses.com