



1 TREE PLANTING PIT <20cm GIRTH
TYPICAL SECTION FOR CLEAR STEM & MULTISTEM TREES 1:20

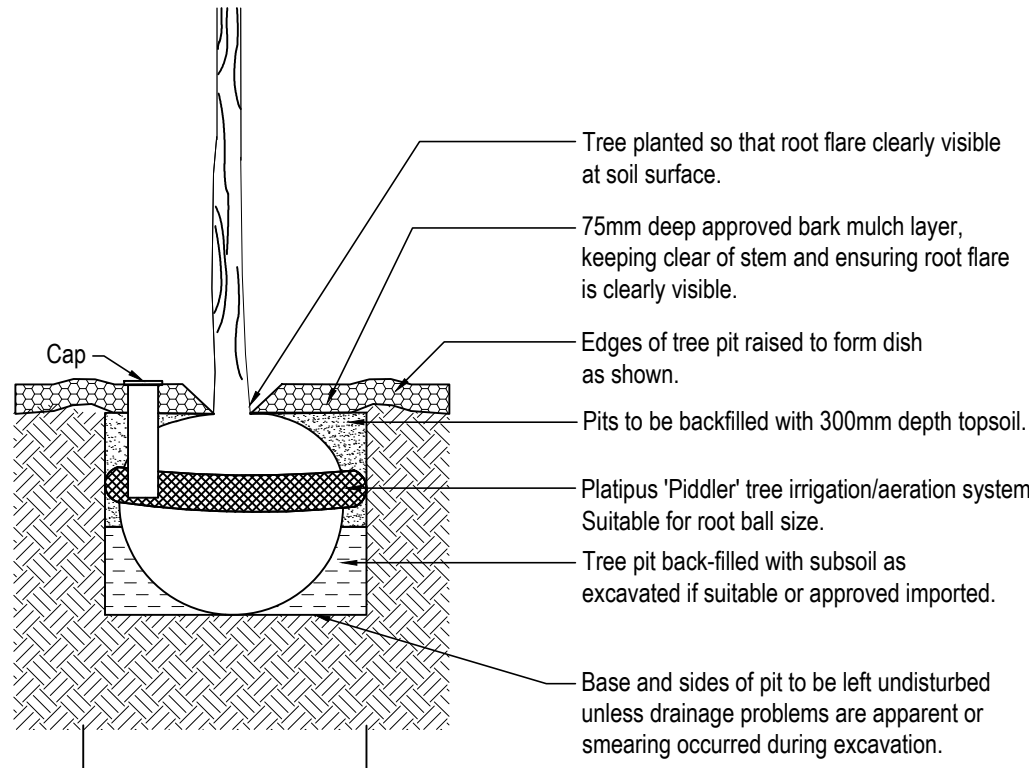

TREE PIT WIDTHS
Depth of tree pits to be the same as the rootball and with overall width to be 150mm wider than the diameter of the rootball (75mm min. from rootball edge to tree pit side). Pits to be backfilled with 300mm depth of specified topsoil over subsoil as per spec.


ROOT BARRIERS
Root barriers may be required. Refer to hard details for proposals and landscape plans for locations.

2 DOUBLE TREE STAKING
TYPICAL SECTION FOR CLEAR STEM TREES not to scale

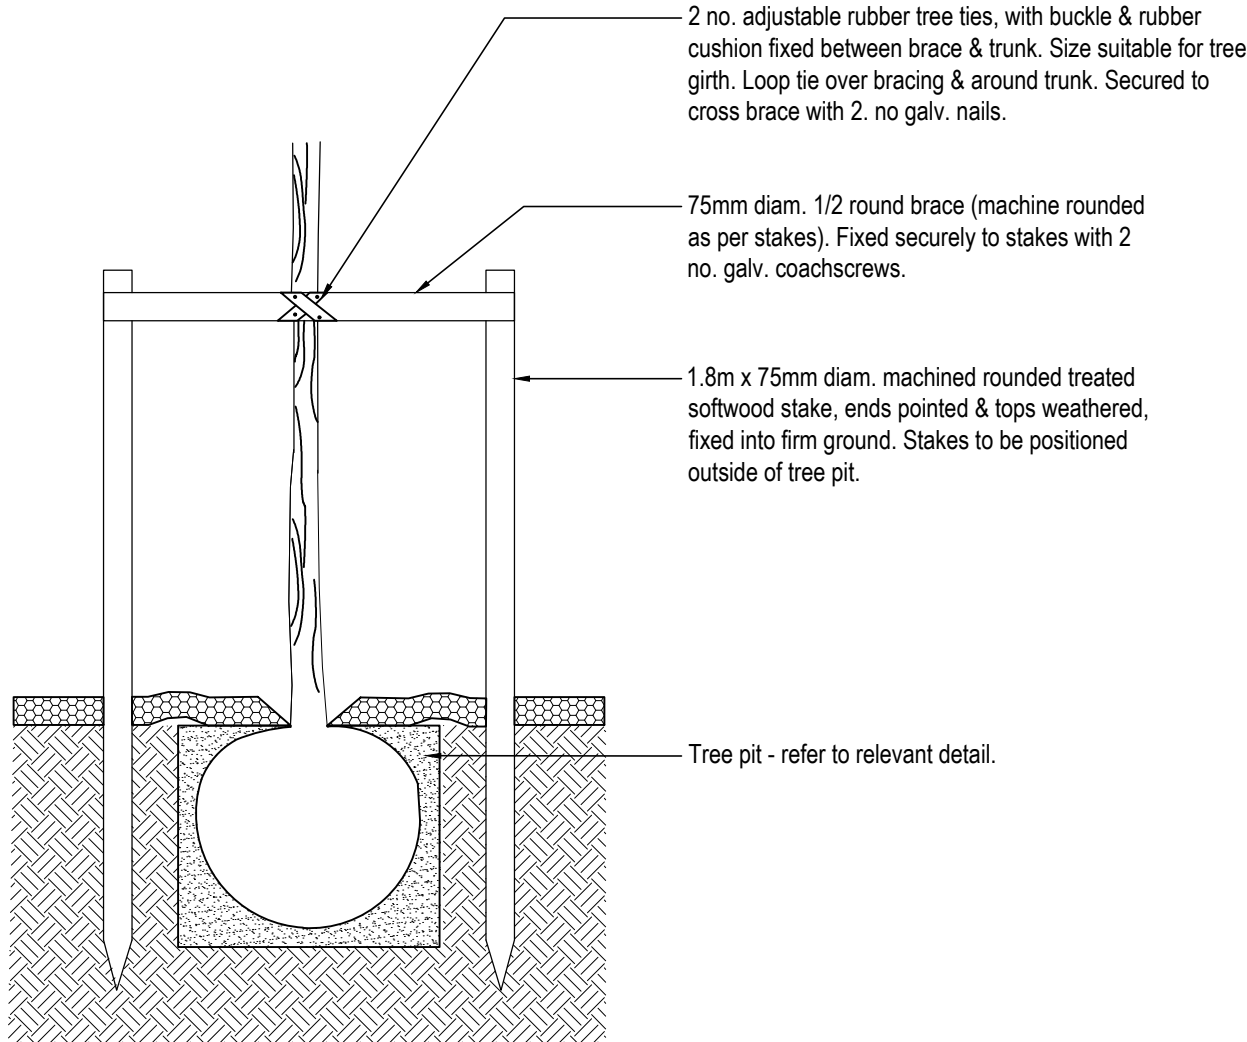


NOTE:
1. On steeper slopes or where space for a level platform is restricted adjust local slopes to provide sufficient soil depth over the rootball.
2. Stakes lengths may need to be increased to provide min. 1/3rd length below ground.
3. All timber stakes to be stained black with exterior quality stain.
4. Trees planted within grass areas to be set in mulched earth circles, 1m diameter around tree trunk, with turf trimmed neatly to form circle.

3 DOUBLE TREE STAKING-BRACING
TYPICAL PLAN FOR CLEAR STEM TREES not to scale

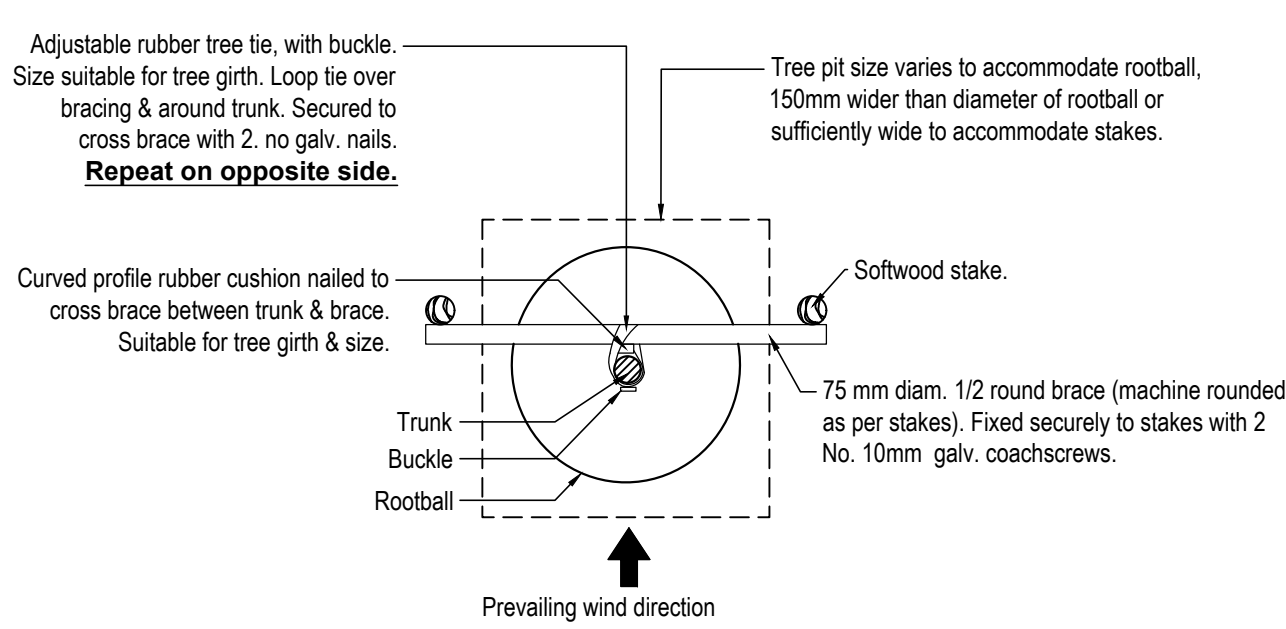


4 DOUBLE TREE STAKING-BRACING
TYPICAL SECTION not to scale

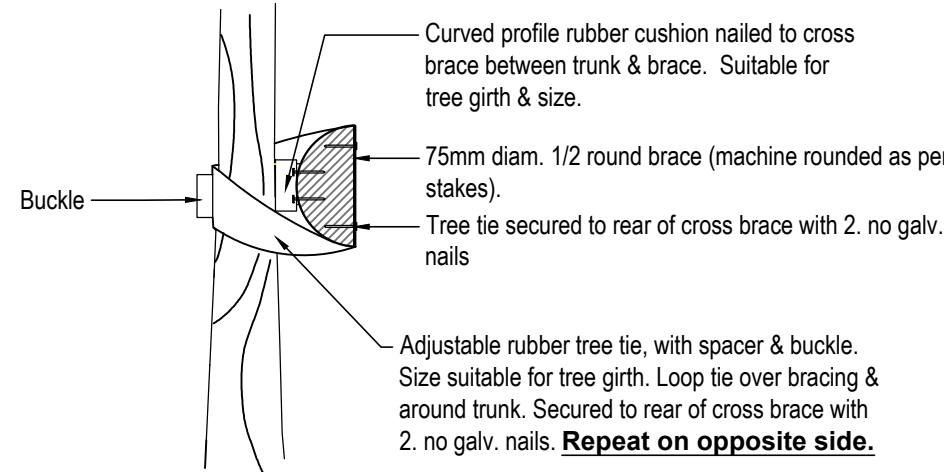


NOTE:
1. On steeper slopes or where space for a level platform is restricted adjust local slopes to provide sufficient soil depth over the rootball.
2. Stakes lengths may need to be increased to provide min. 1/3rd length below ground.
3. All timber stakes to be stained black with exterior quality stain.
4. Trees planted within grass areas to be set in mulched earth circles, 1m diameter around tree trunk, with turf trimmed neatly to form circle.


5 SHRUB & GROUND COVER PLANTING
TYPICAL SECTION 1:20

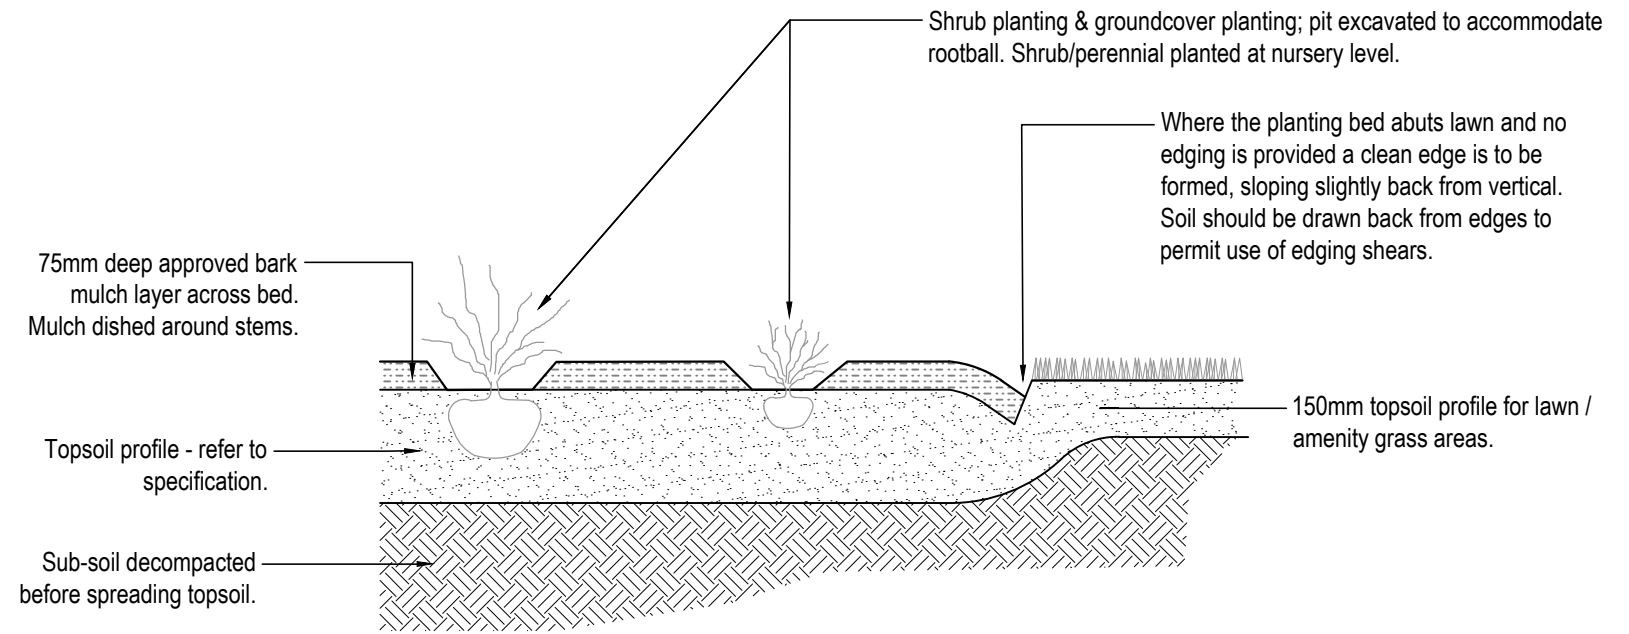


6 LAWN & BED EDGING
TYPICAL SECTION 1:20

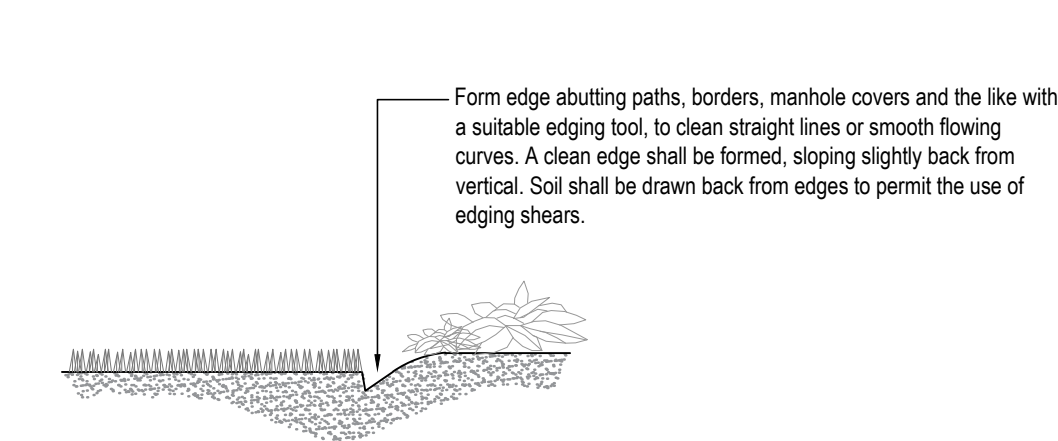


7 NATIVE PLANTING
TYPICAL PLAN 1:20

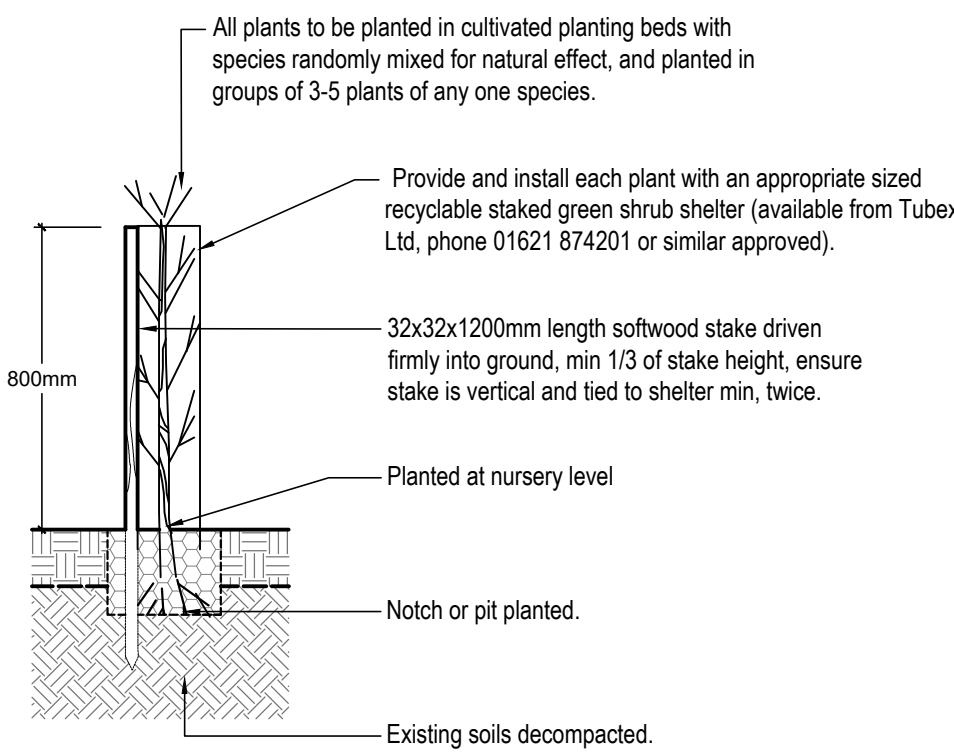


7 STAKING FOR NATIVE PLANTING
TYPICAL PLAN 1:20

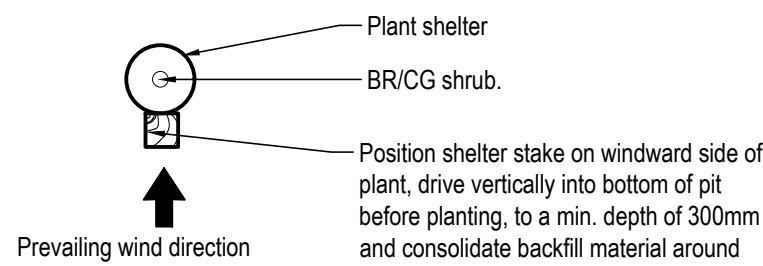


8 HEDGE PLANTING
TYPICAL SECTION 1:20

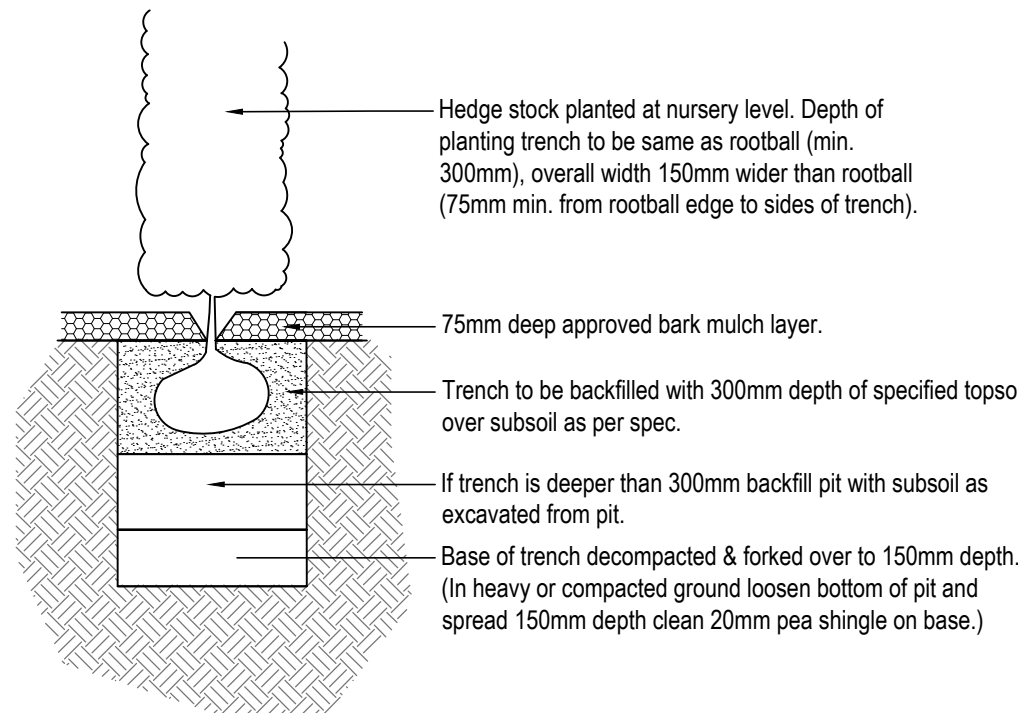


9 HEDGE DOUBLE STAGGERED ROW - NO FENCE
TYPICAL PLAN 1:20

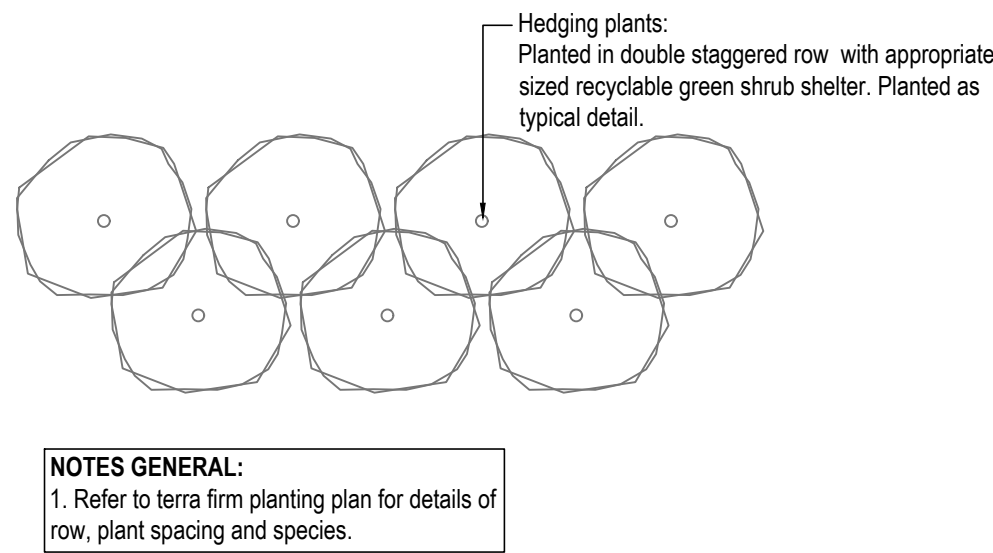

12 GRASS REINFORCEMENT SYSTEM & EDGE
TYPICAL SECTION 1:20

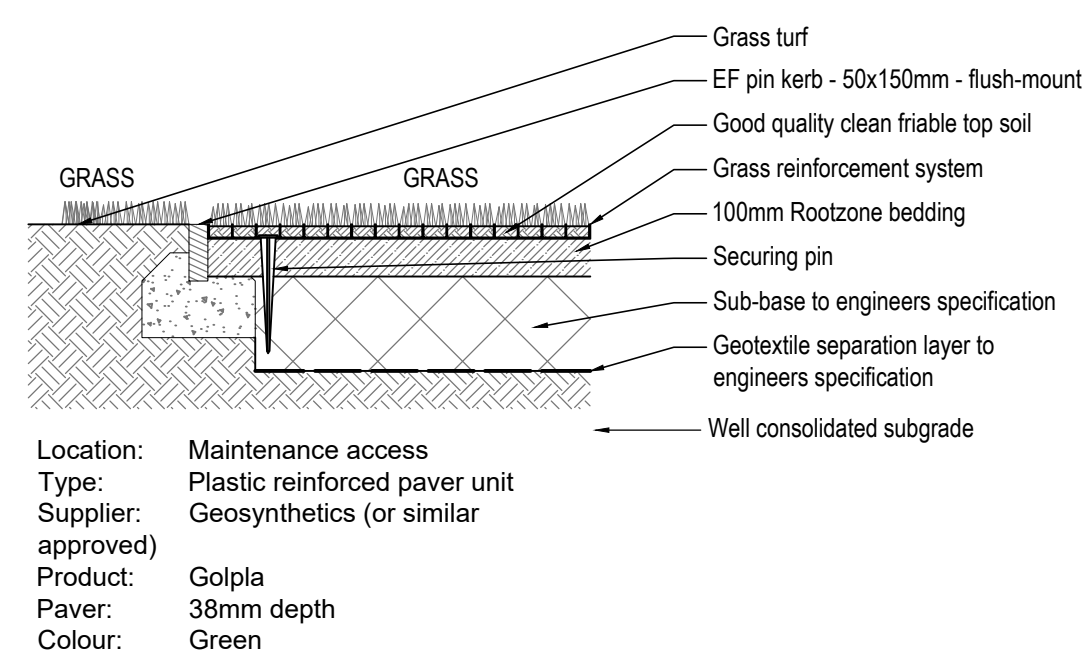


10 HEDGE DOUBLE STAGGERED ROW & FENCE <1M ht.
TYPICAL PLAN not to scale

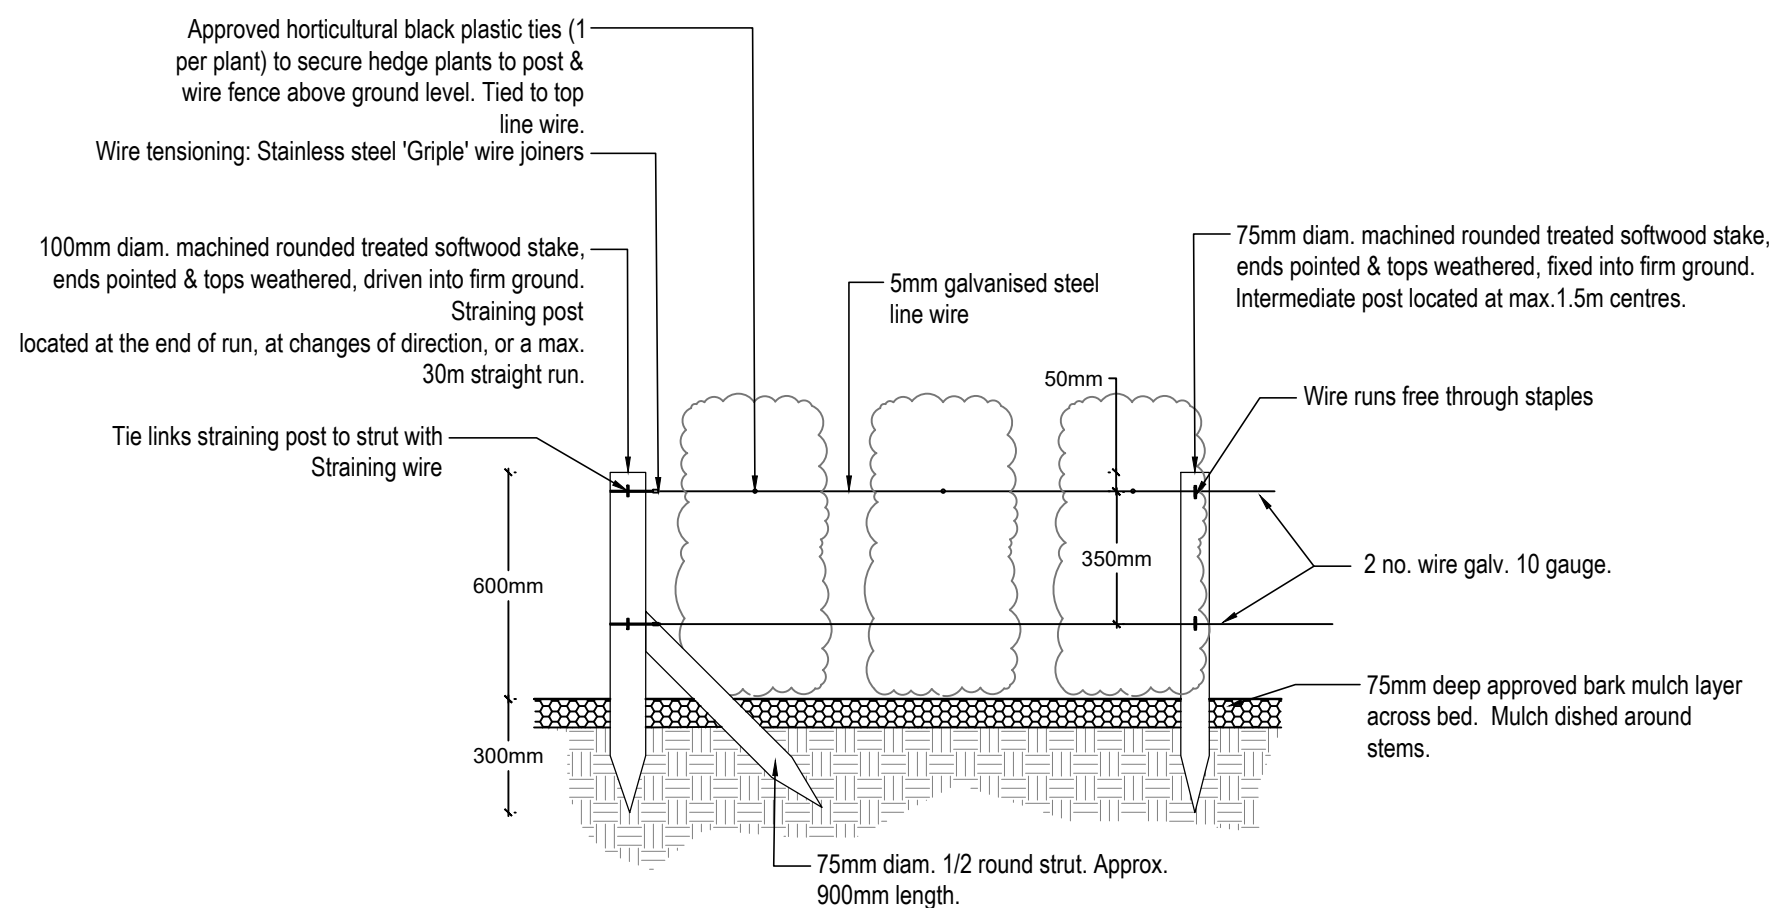

NOTE:
1. Stakes lengths to be as shown with min. 1/3rd length below ground.
2. Stakes to be positioned lower than the top of the hedge to allow for cutting.
3. All timber stakes to be stained 2 coats black using exterior quality stain.

11 HEDGE DOUBLE STAGGERED ROW & FENCE
TYPICAL PLAN 1:20

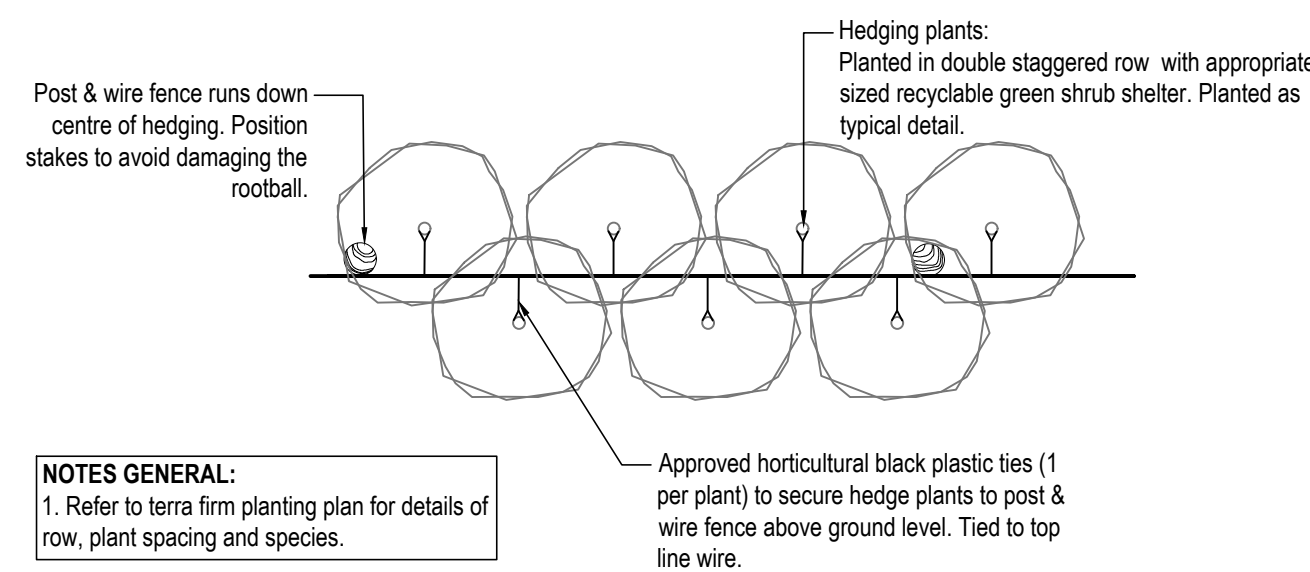

- All dimensions in millimetres unless otherwise indicated. All levels in metres relative to Ordnance Datum and are positive (AOD) unless otherwise indicated.
- Figure dimensions only to be taken from this drawing. Dimensions and levels to be checked on site.
- Do not re-scale this drawing.
- All civil/structural matters including existing and proposed services, sub-base construction, site structures and retaining walls are subject to design confirmation by an appropriately qualified Engineer. Refer to information by others.
- The original version of this drawing was produced in colour - monochrome copies should not be relied upon to accurately reflect all drawing elements.
- This drawing has been prepared for planning purposes only and should not be used for quantification, tender or construction.

P02	09/07/25	MH	/	Detail 12 added
P01	08/07/25	PS	MH	First issue.
rev.	date	by	chk	notes

project
Manor Farm, Bedhampton, Phase 2

dwg no
2255-TFC- XX-00- DR- L- 4001

title
Planting Details

suitability
Planning

stage
Planning

scale @ A1
1:20

terrafirma
LANDSCAPE ARCHITECTS

Suite 11, Little House, Bedford Road, Tel: +44 (0)1753 282 040
Peterfield, Hampshire GU22 2BA Web: www.terrafirmalandscape.co.uk
P:\PROJECTS\2255 Manor Farm Phase 2\2255 CAD\2255-TFC-XX-00-DR-L-4001
© Copyright reserved 2025