



Notes

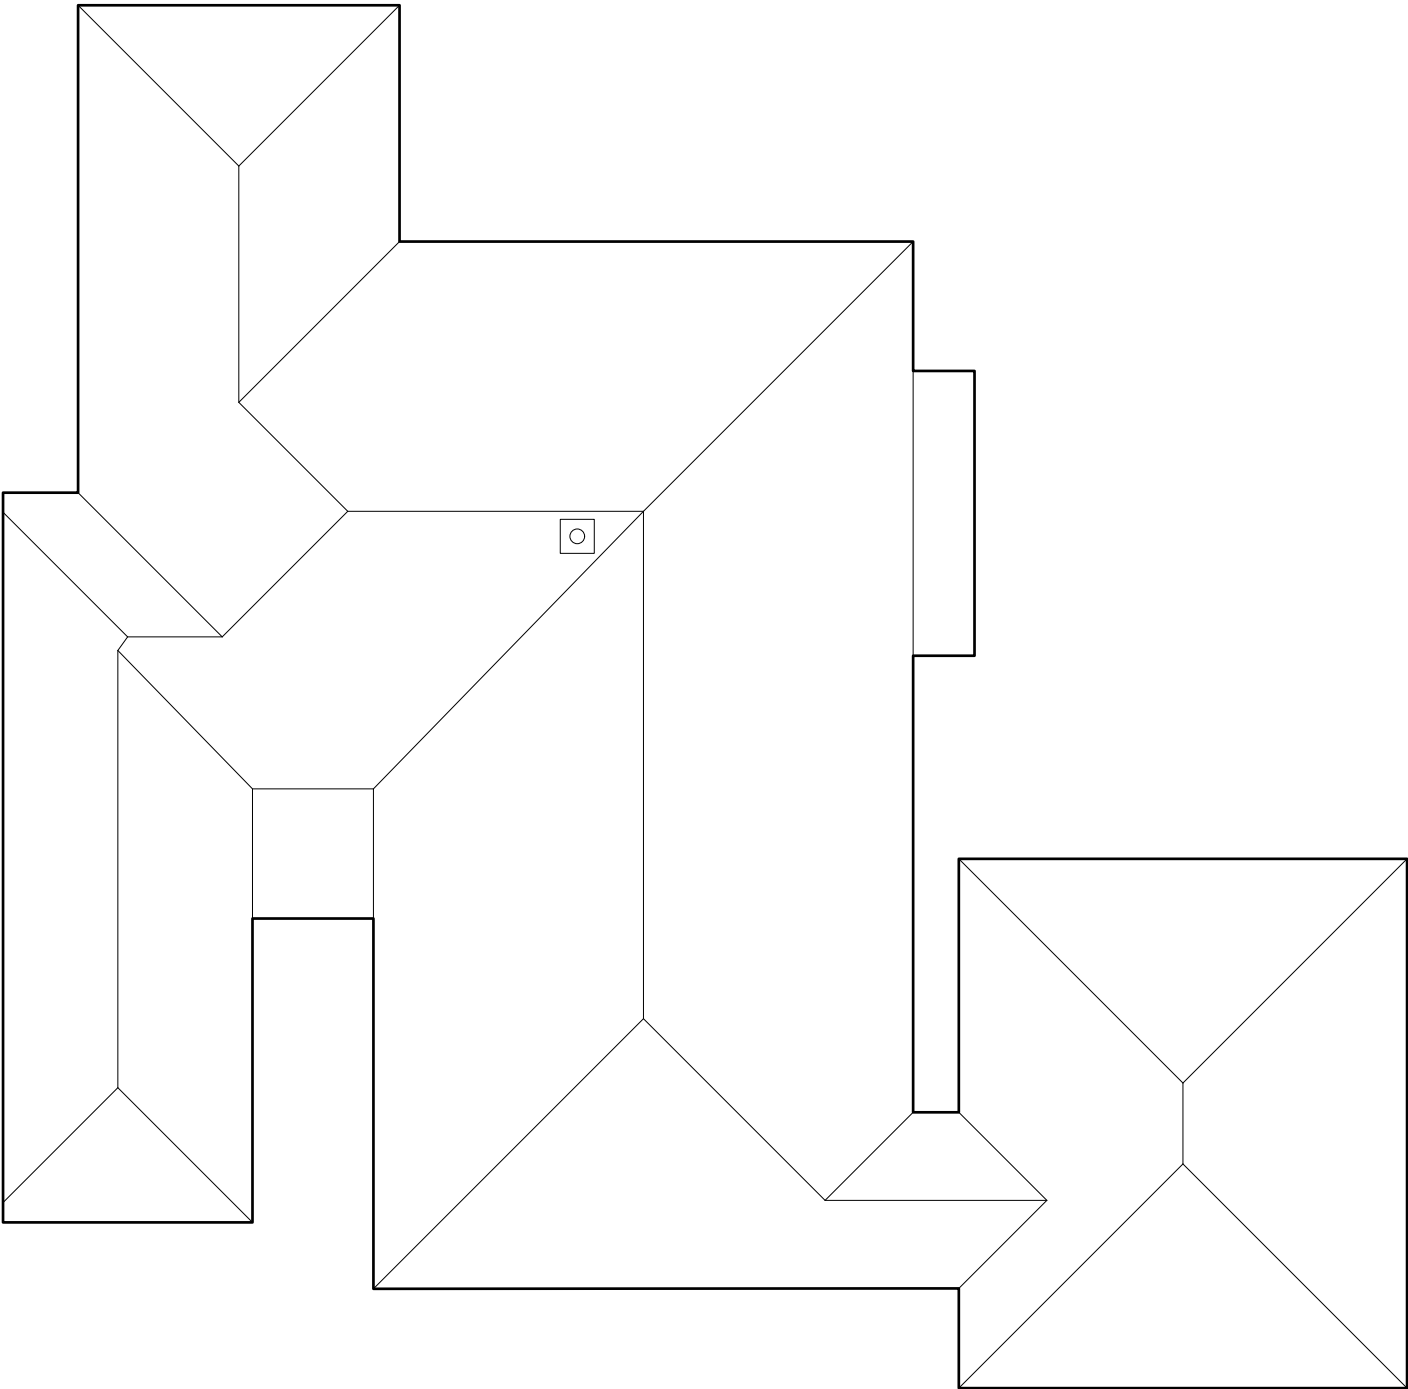

Existing roof plan

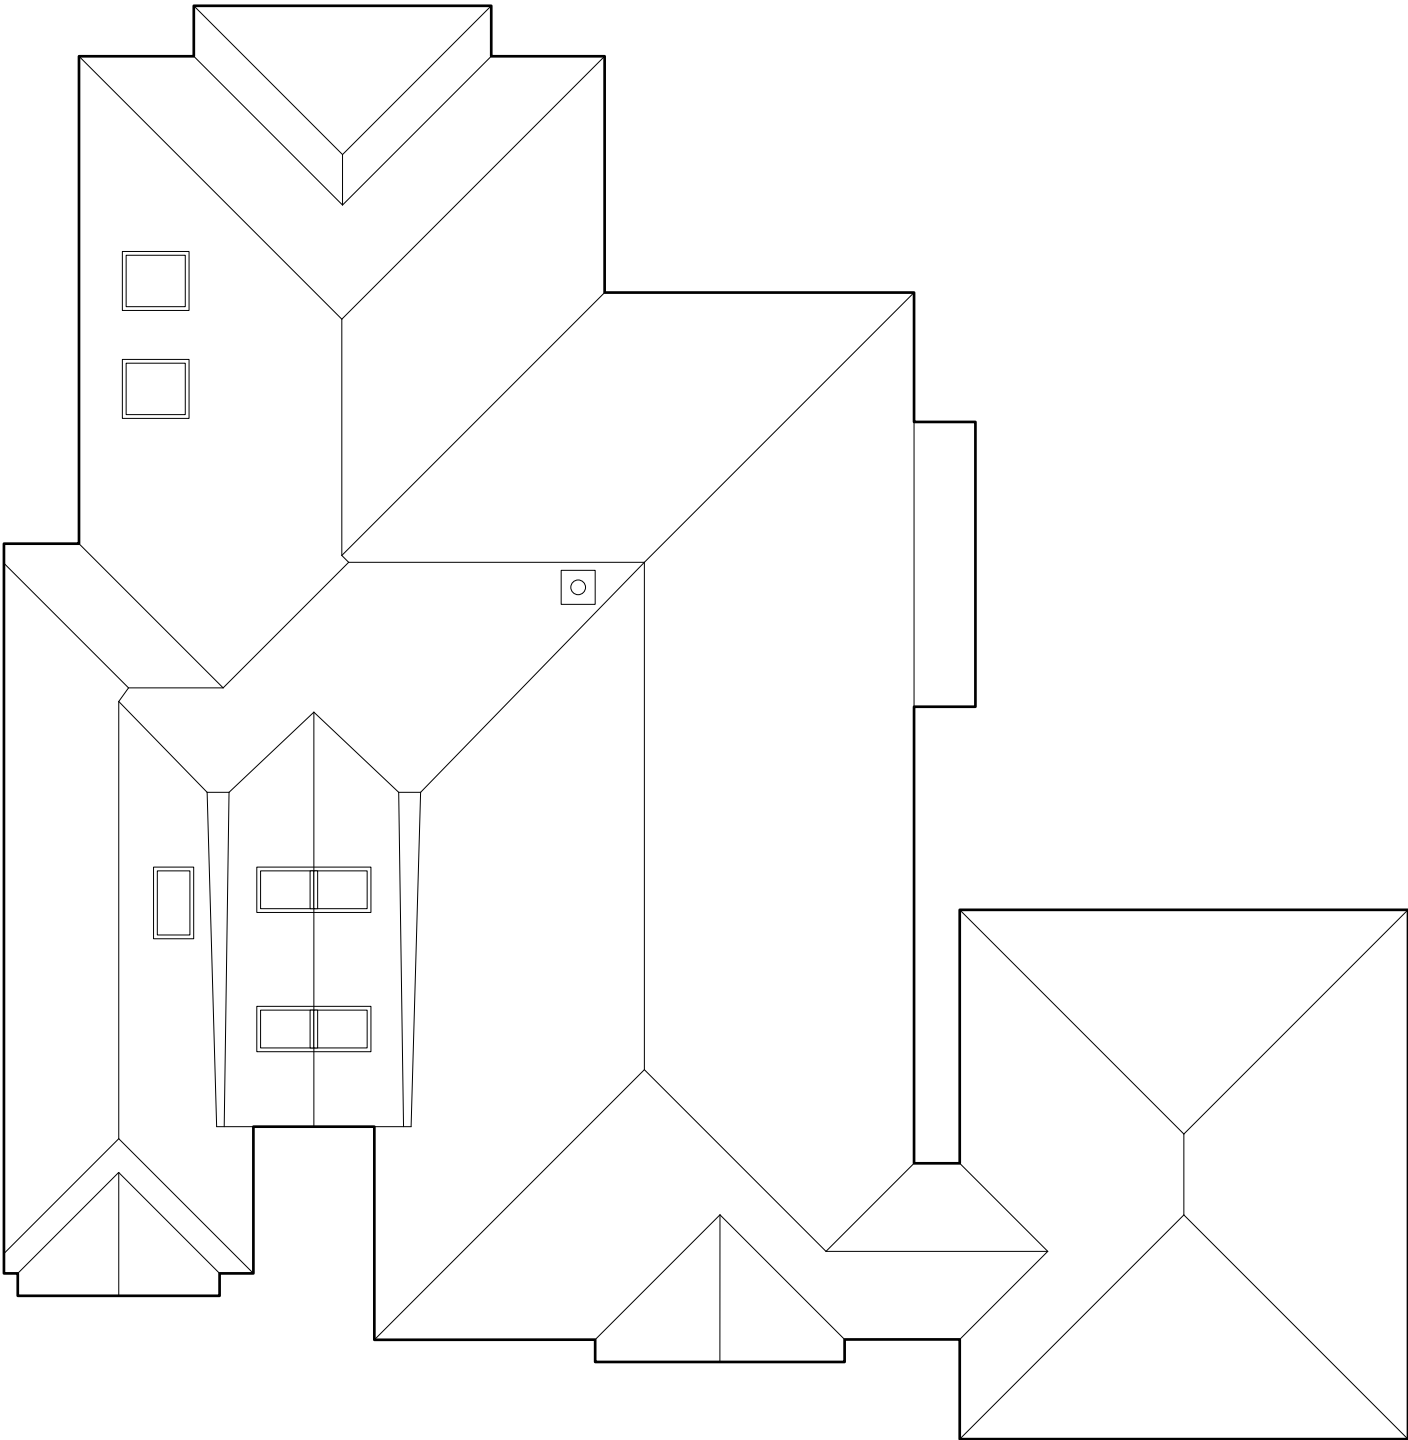

Proposed roof plan

