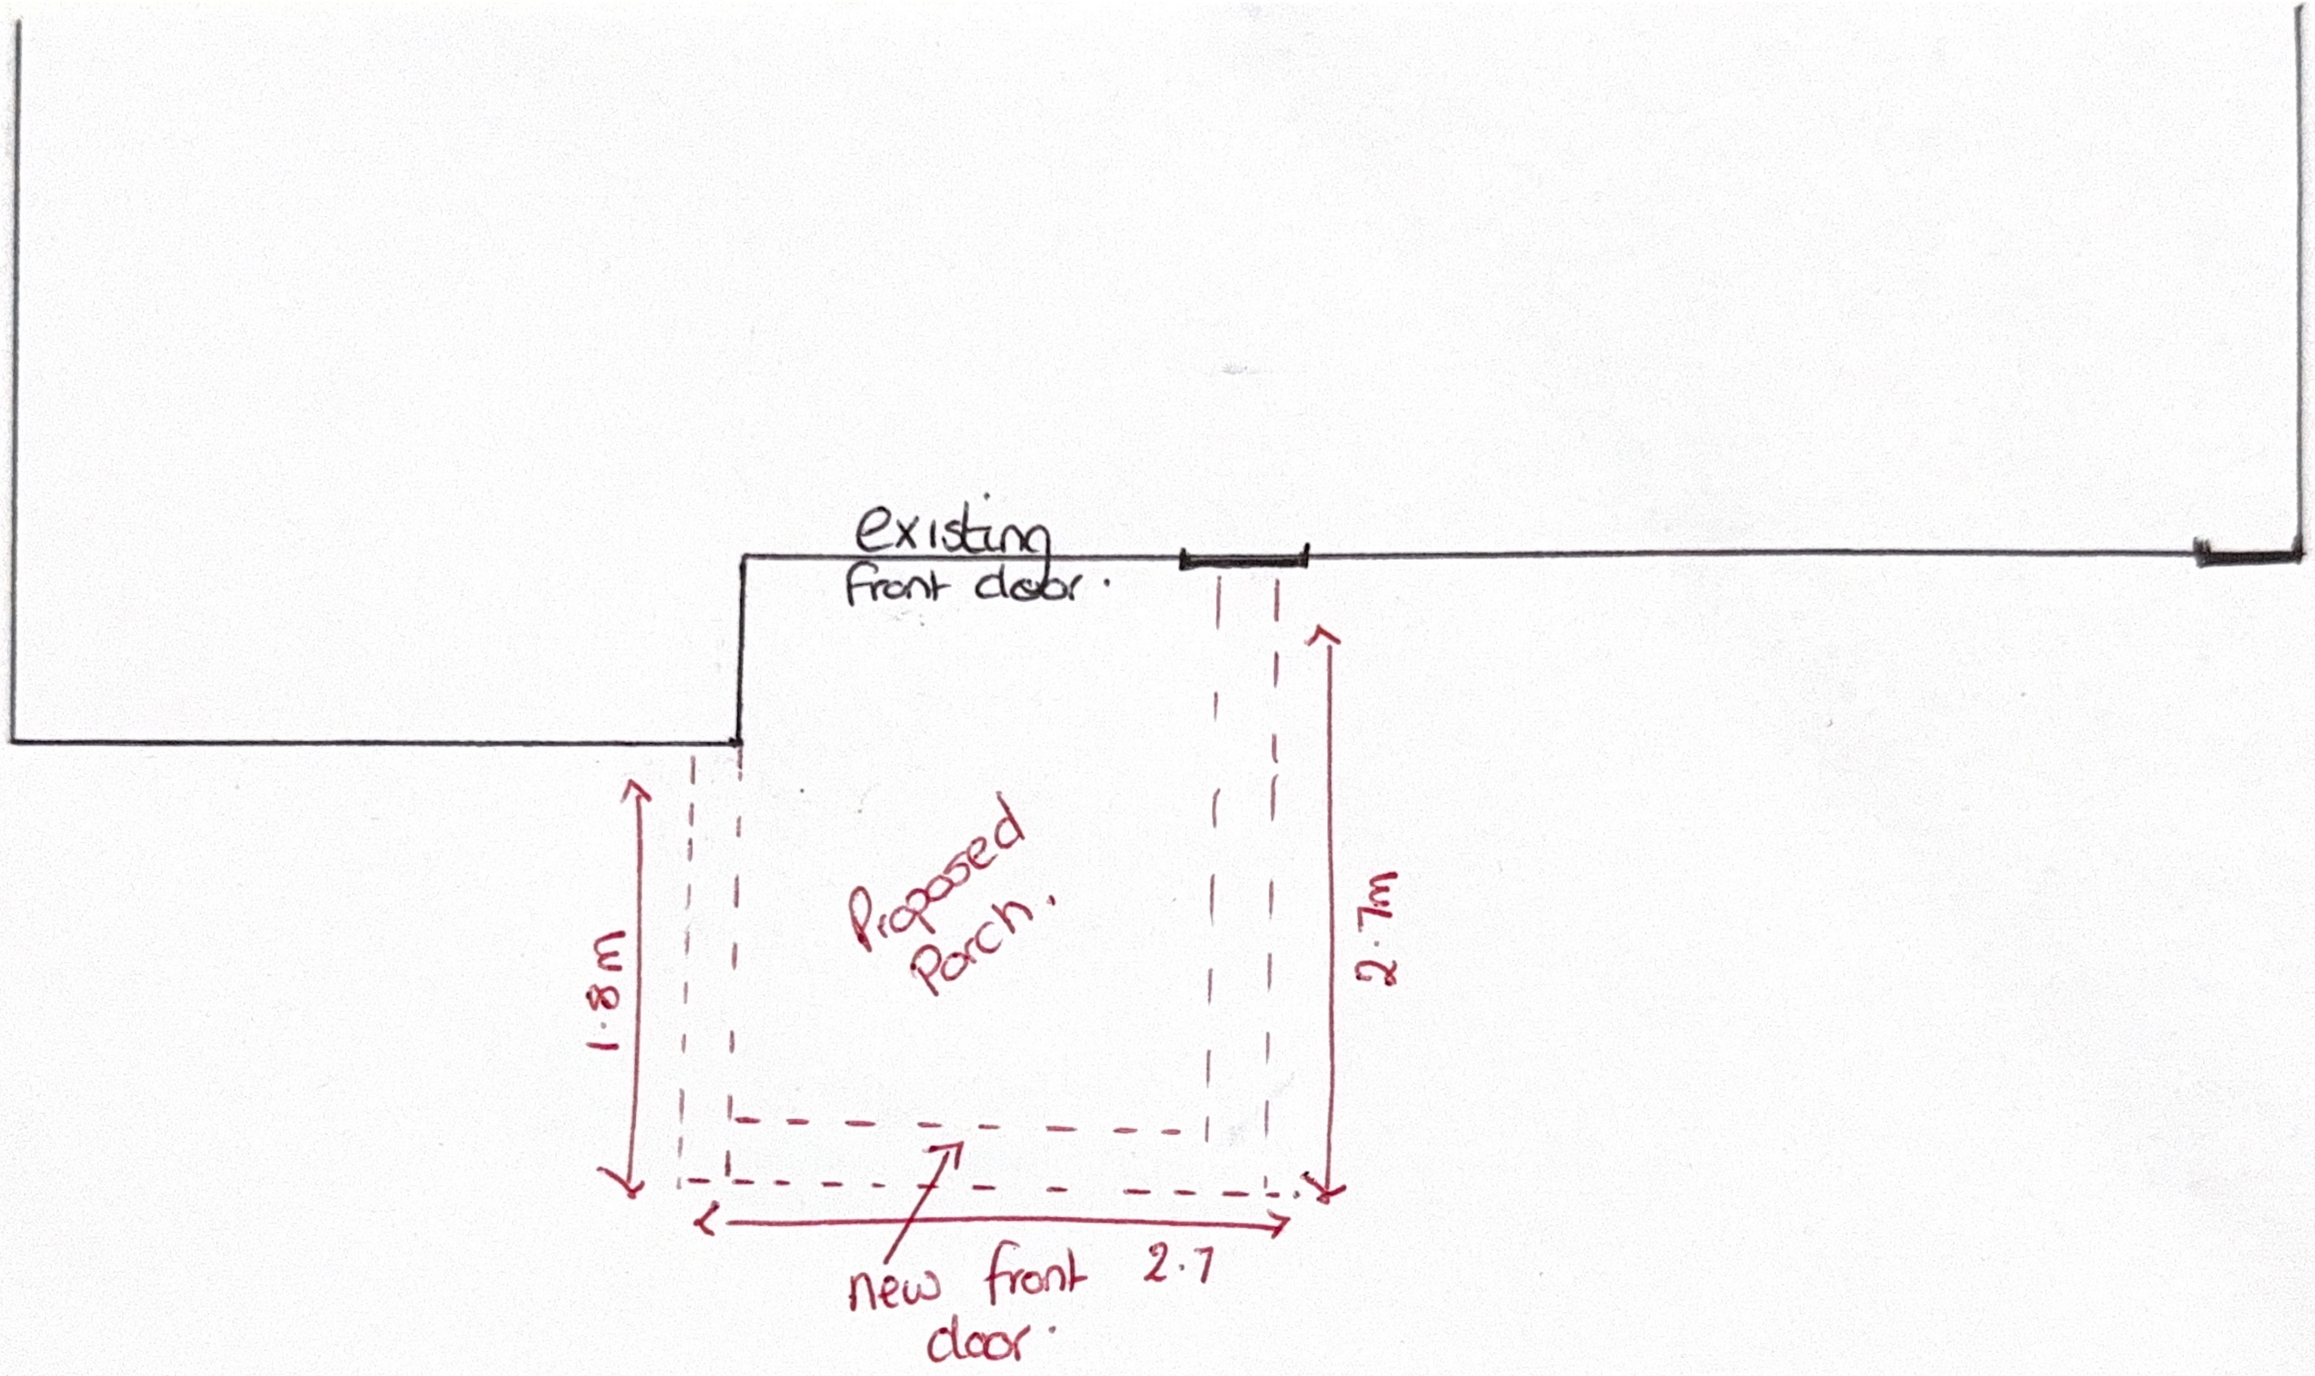
existing
front door.
Proposed
Porch.
1.8m
2.7m
new front
door.
2.7