


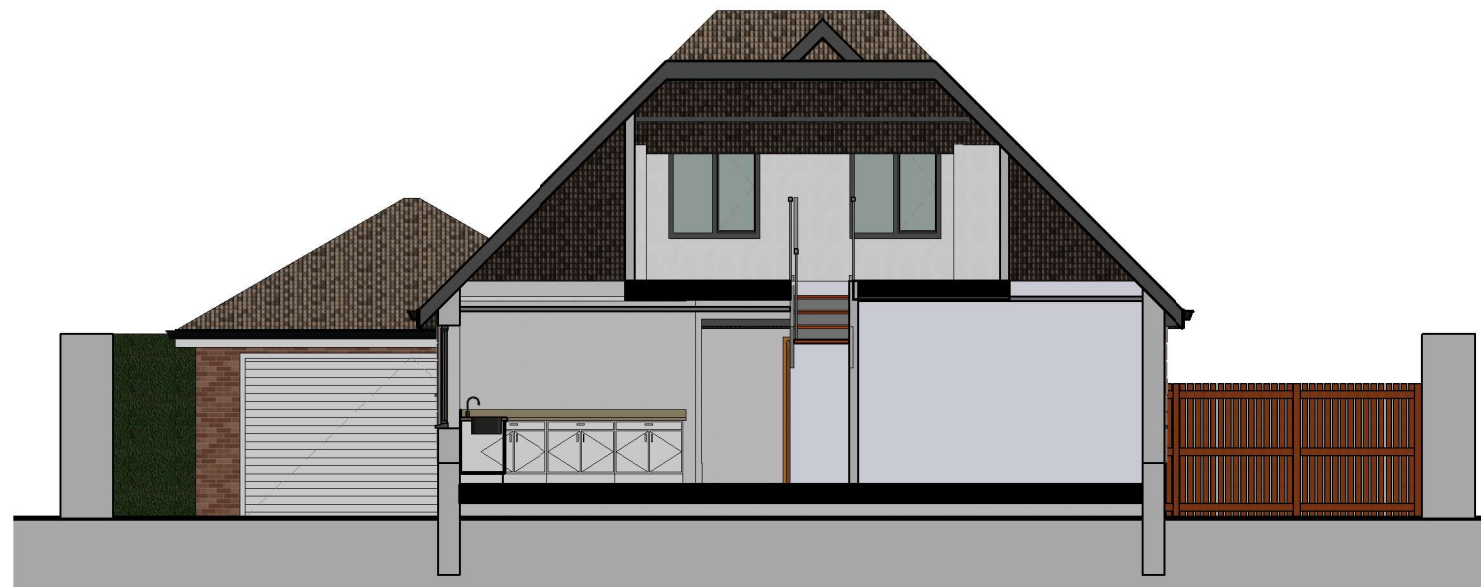

1 North South Site Section
1 : 100



2 East West Site Section
1 : 100



VISUAL SCALE 1:100 @ A3