


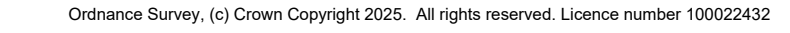
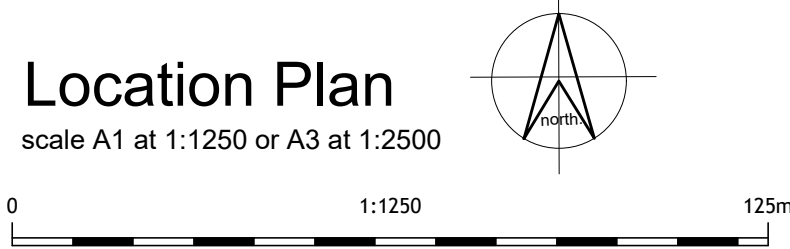
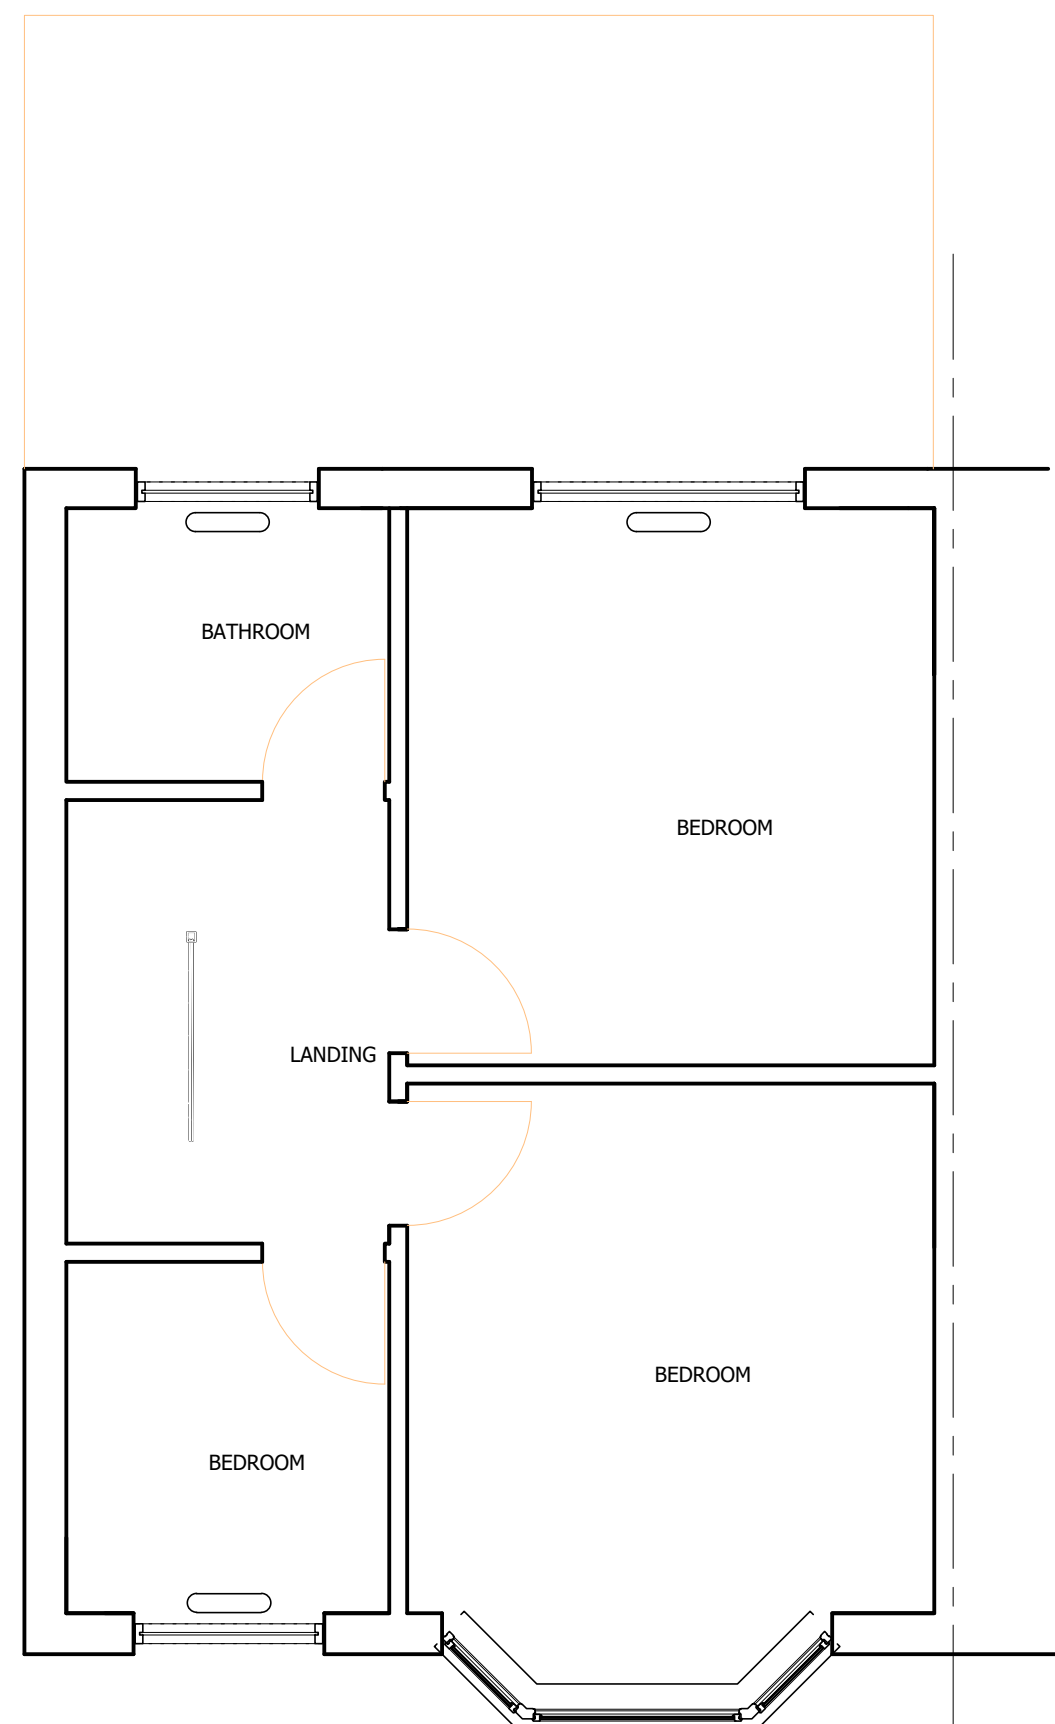
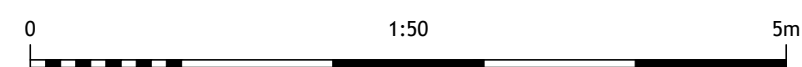


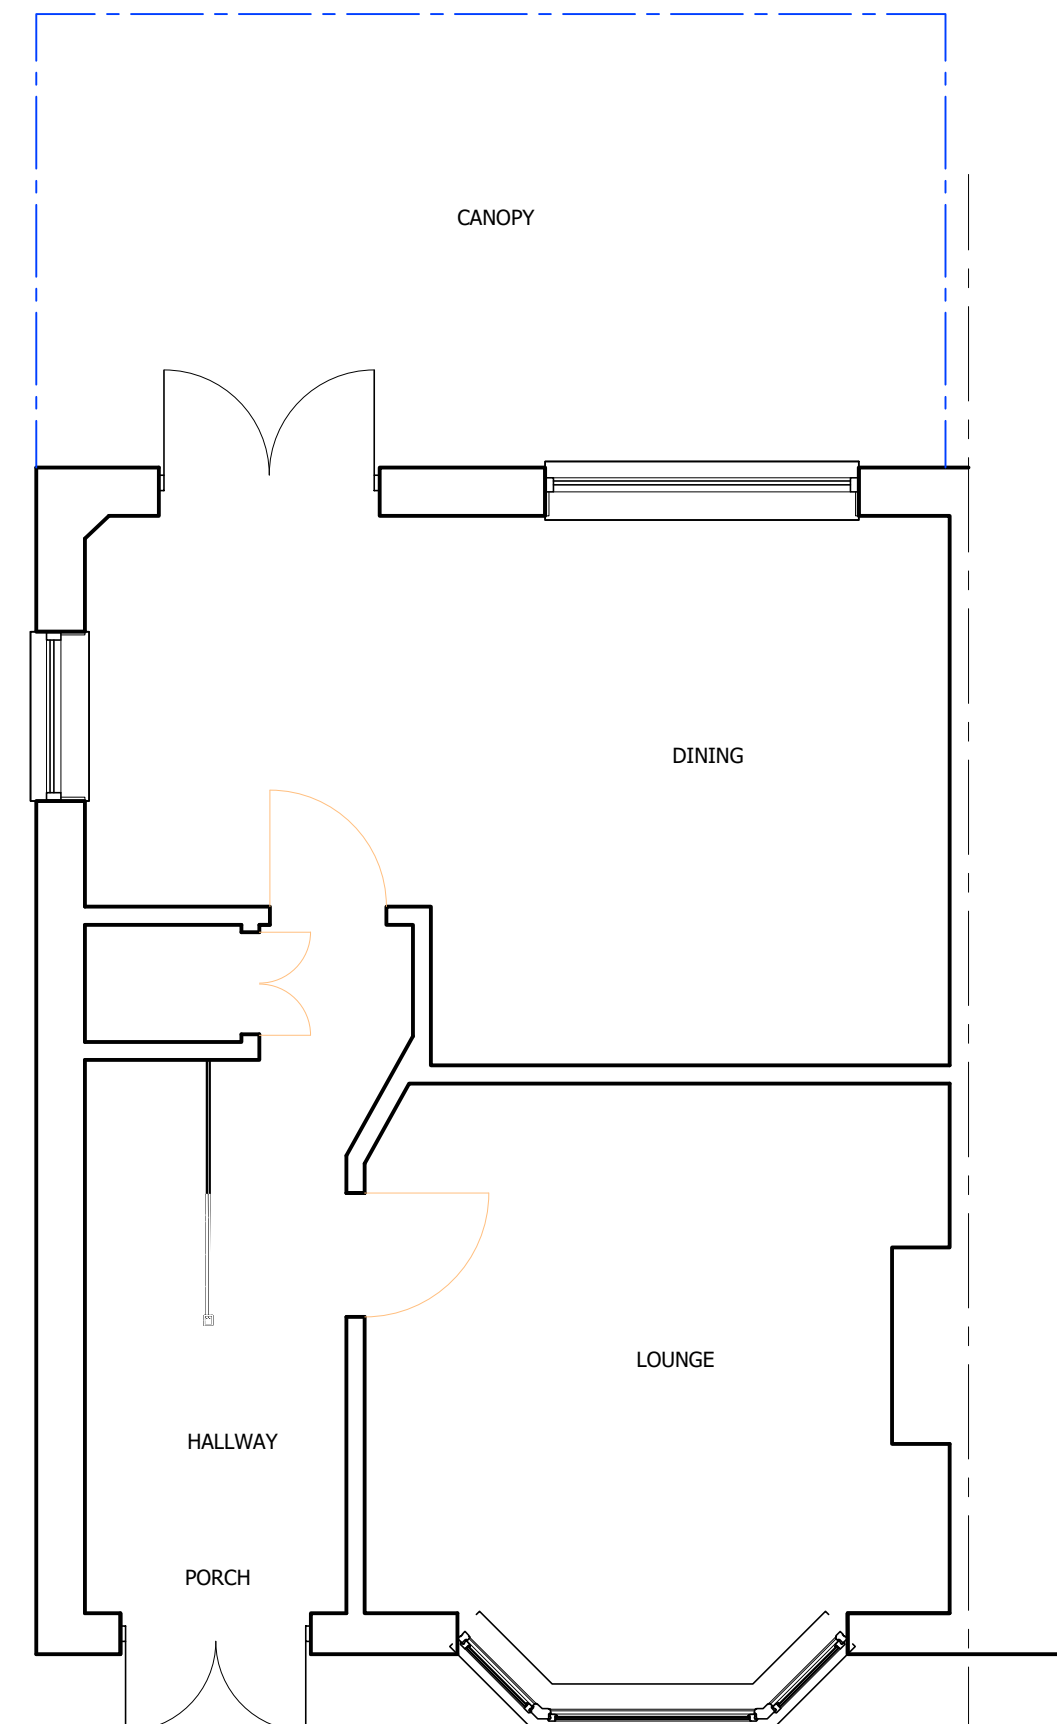

existing first floor -
scale: 1:50 @ A1, and 1:100 @ A3

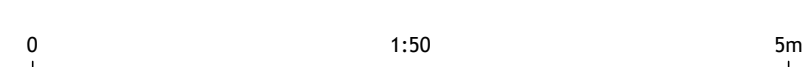



existing ground floor -
scale: 1:50 @ A1, and 1:100 @ A3

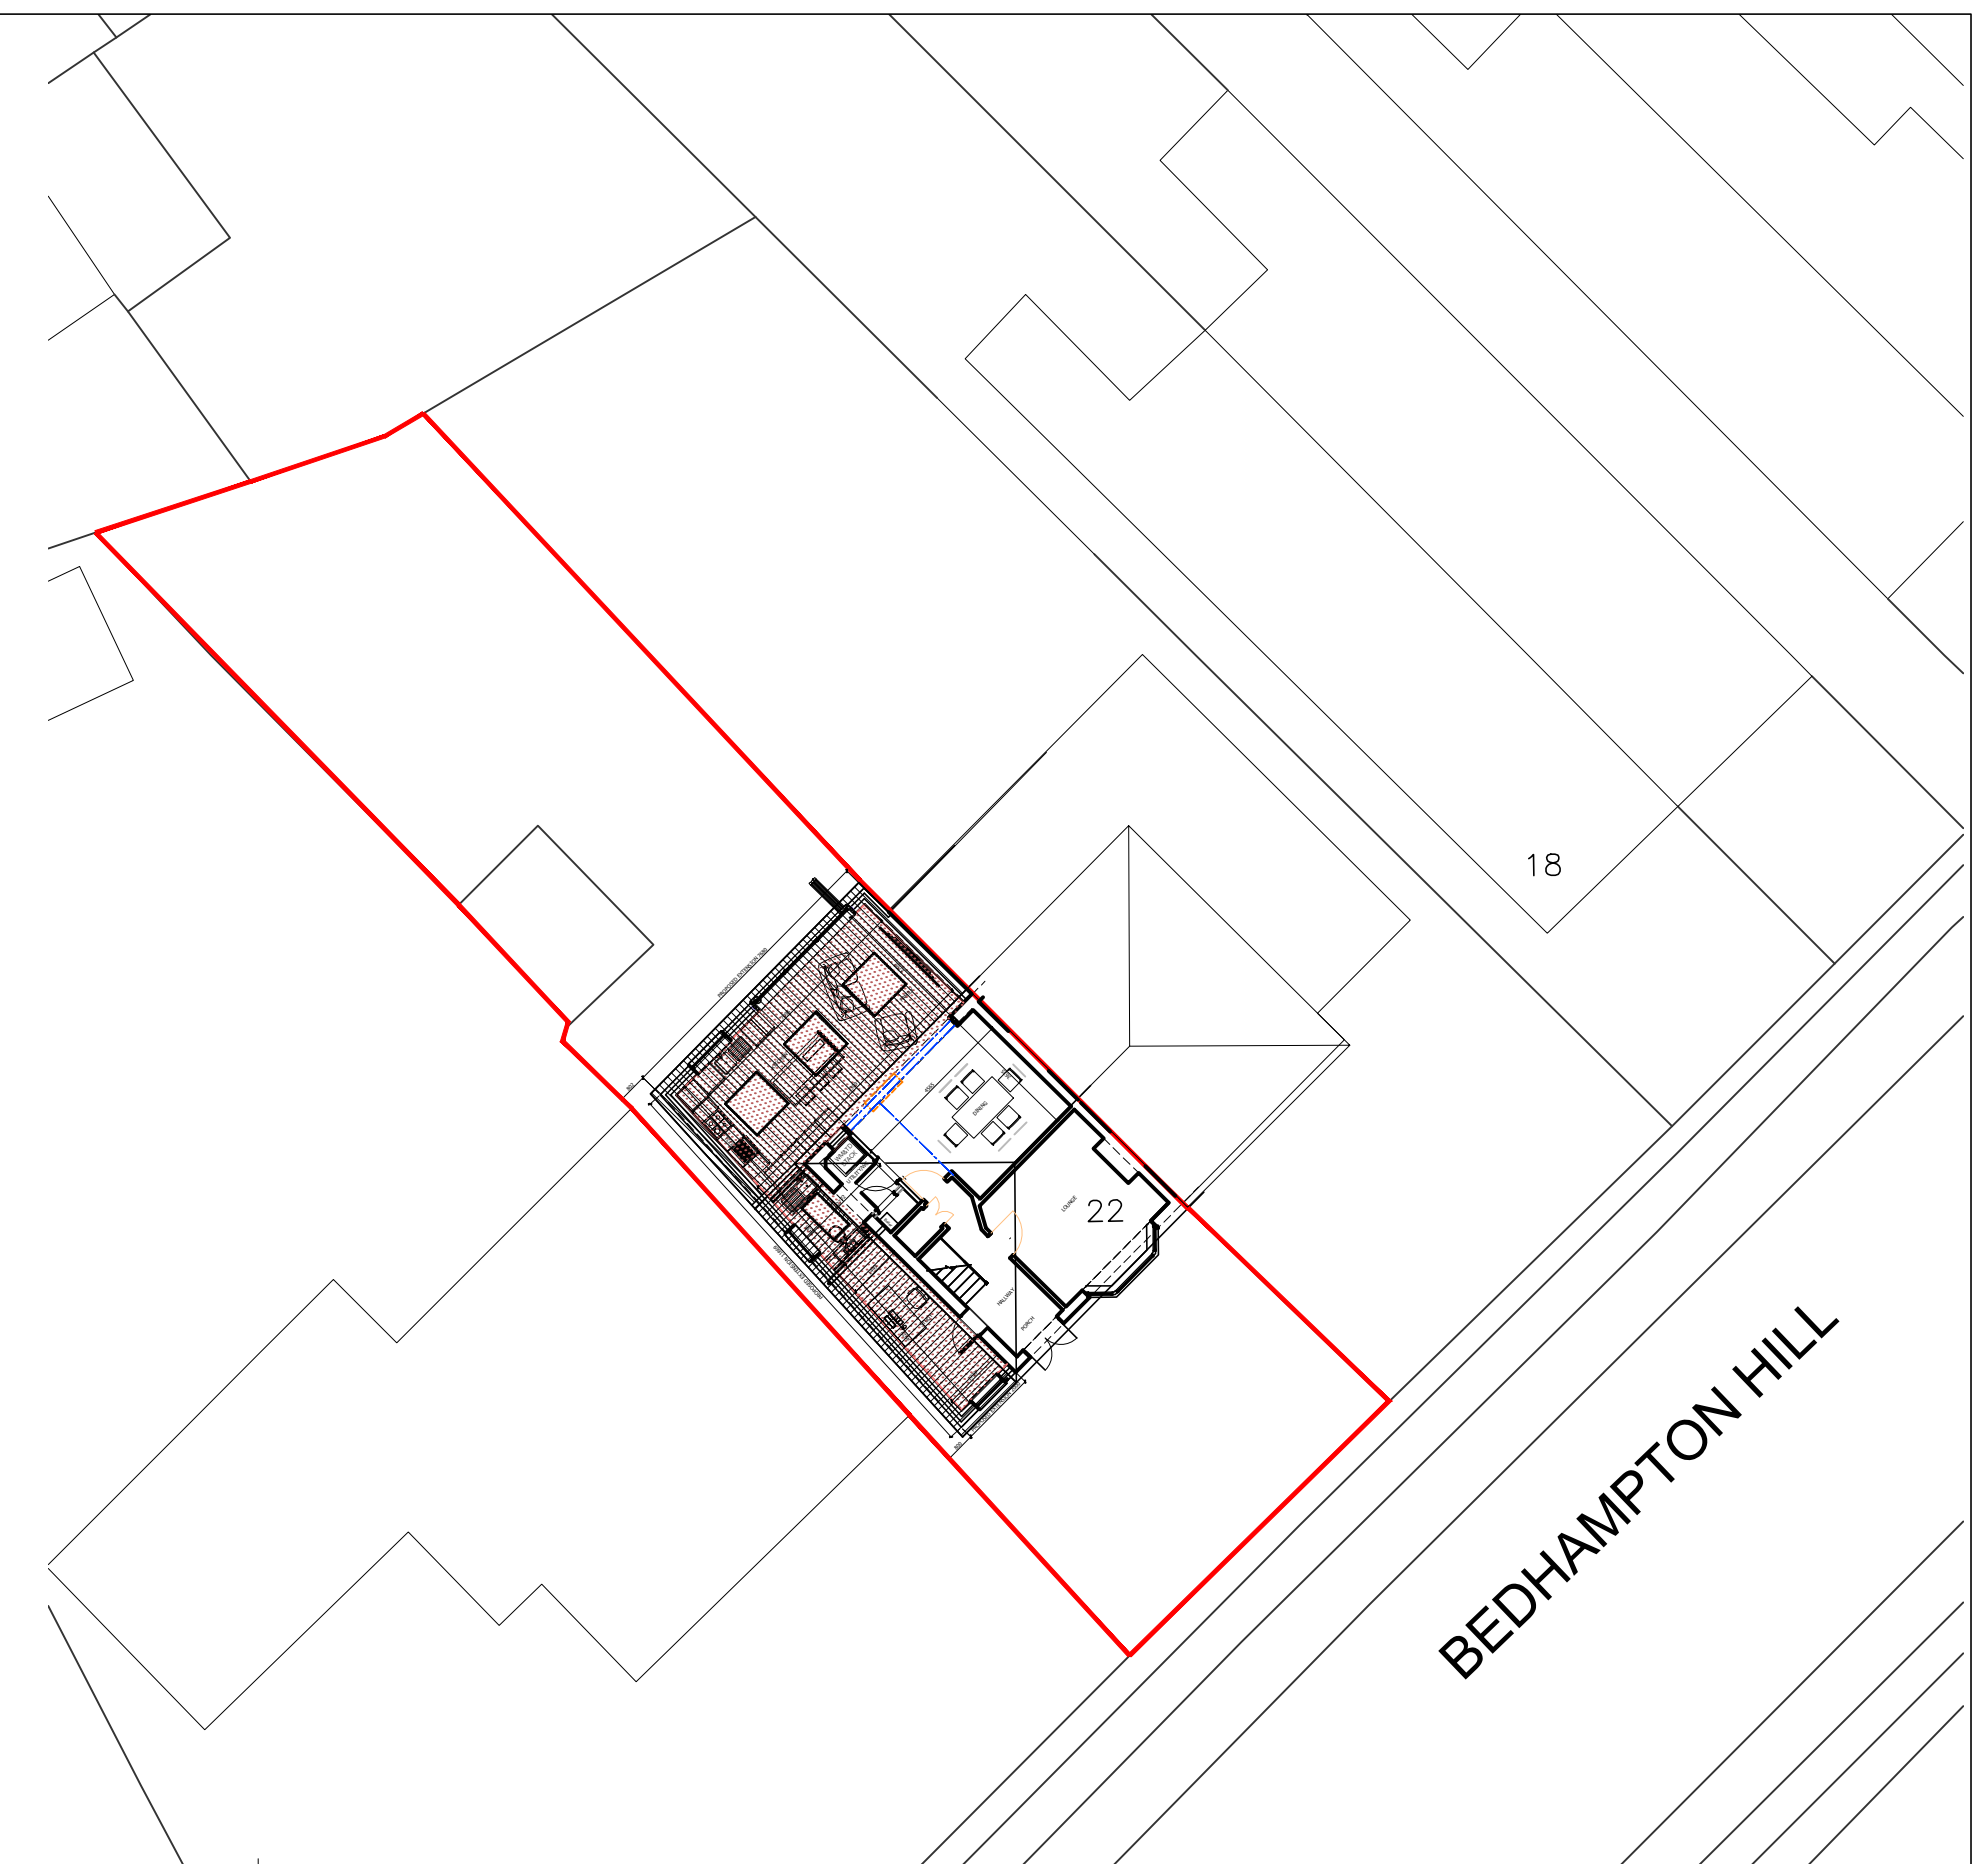


Proposed Block Plan




existing front (South) elevation
scale: 1:100 @ A1, and 1:200 @ A3

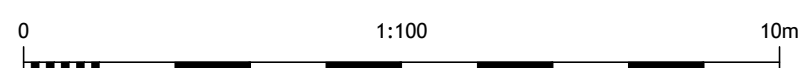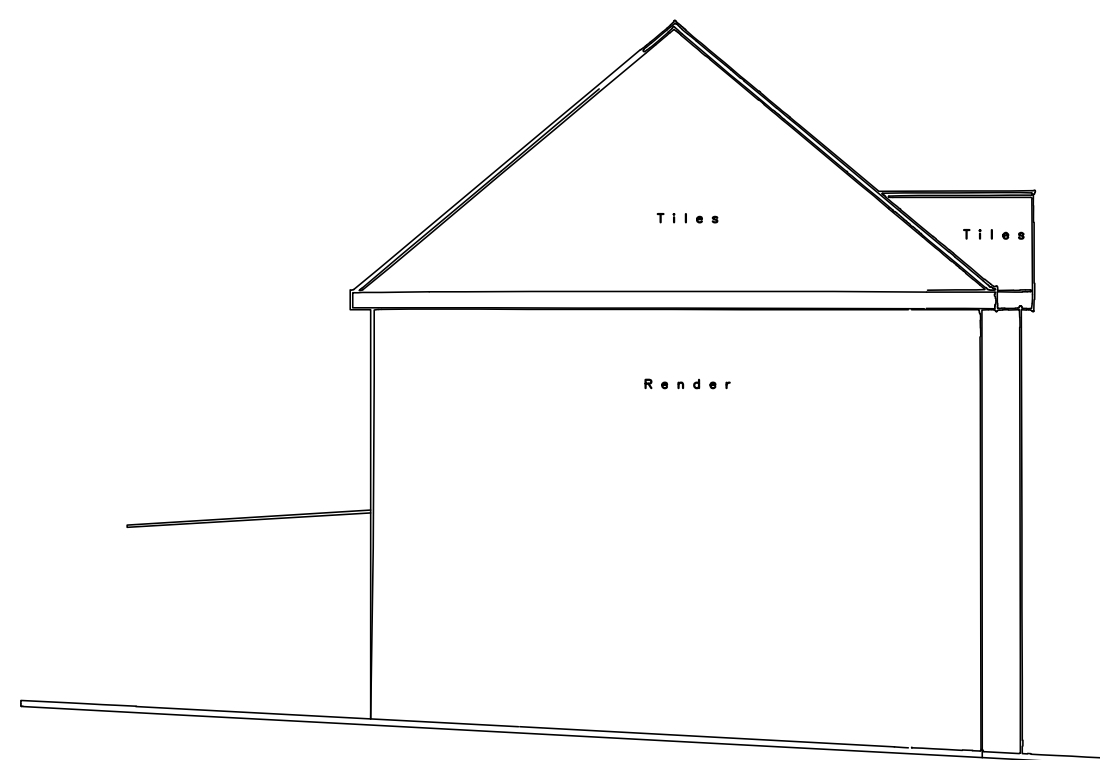

existing side (West) elevation
scale: 1:100 @ A1, and 1:200 @ A3

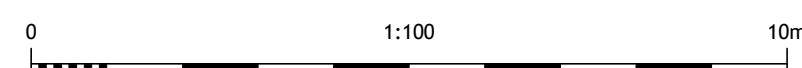

existing rear (North) elevation
scale: 1:100 @ A1, and 1:200 @ A3

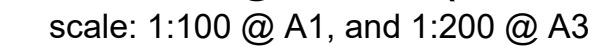

revision	notes	date	drawn	check	revision	notes	date	drawn	check	client	notes
A	Updated & Revised as per comments	29/05/2024	MSC								<p>this drawing is the copyright of the HRP Architects Ltd and must not be reproduced in whole or part or used for the execution of works without their permission.</p> <p>all dimensions to be checked on site prior to commencement of construction works and the architect notified of any discrepancy.</p> <p>figured dimensions are to be used in preference to scaled dimensions.</p> <p>no deviation from this drawing will be permitted without prior consent of the architect.</p> <p>all drawings are prepared subject to a full measured and structural survey of the buildings and site.</p> <p>all structural work is subject to the appointment of a structural engineer to confirm and agree the structural proposals.</p> <p>os promap licence no. 100020449.</p>
<div>scale width 100mm @ a1 - 50mm @ a3</div>											

			HRP Architects Ltd		
18 Limberline Spur hilsea, portsmouth, hampshire, po3 5hj			tel: 023 9269 1843 fax: 023 9263 9722 email: info@hrp-architects.com website: hrp-architects.com		
project	Proposed Extension at 22 Bedhampton Hill, Havant	drawn	mmh		checked
		date	April 25		status
detail	Existing plans & elevations	a1 scale	a3 scale		rev
		as shown		9178 01	A