




Existing front
(north) elevation



Proposed front
(north) elevation

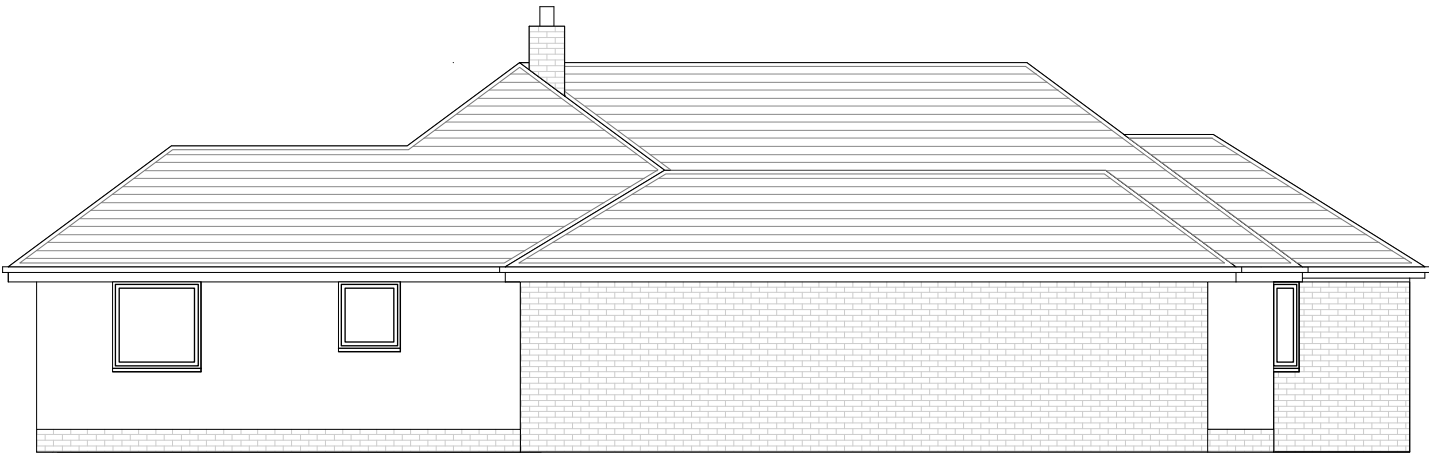

Existing side
(west) elevation



Proposed side
(west) elevation