


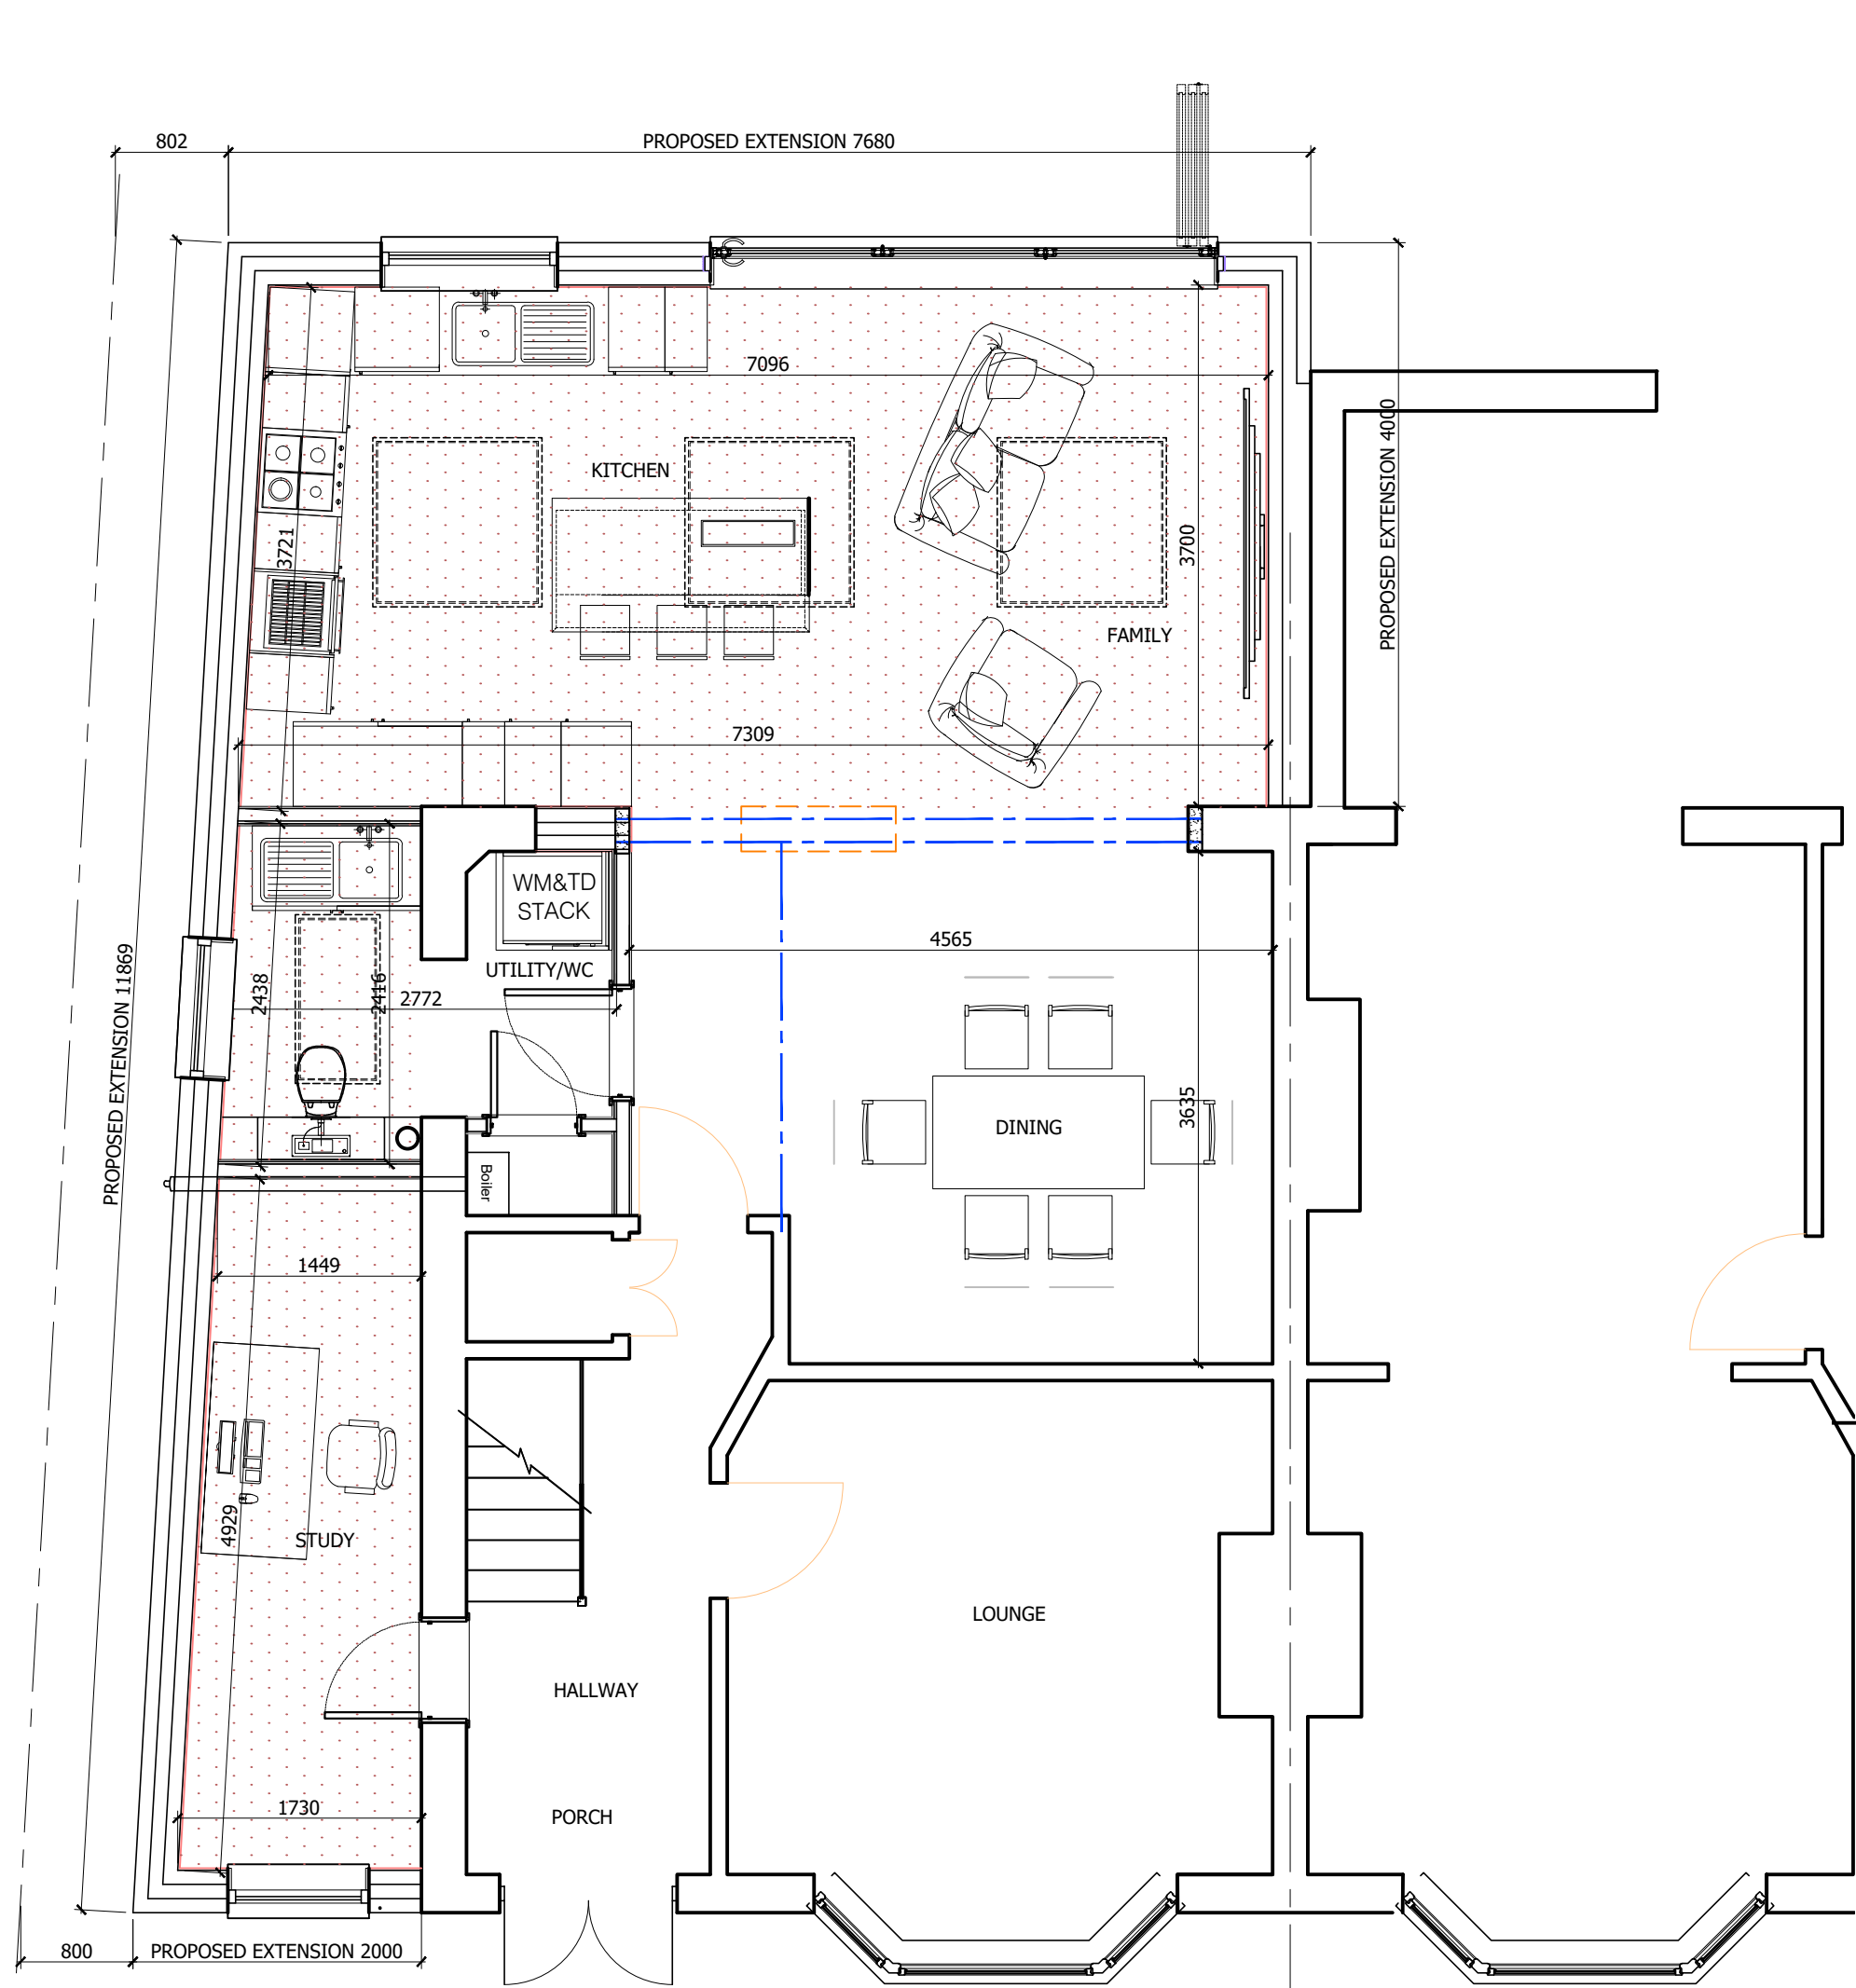

proposed ground floor -
scale: 1:50 @ A1, and 1:100 @ A3




Proposed front (South) elevation
scale: 1:50 @ A1, and 1:100 @ A3



Proposed rear (North) elevation
scale: 1:50 @ A1, and 1:100 @ A3



Proposed 3D Perspectives
NTS

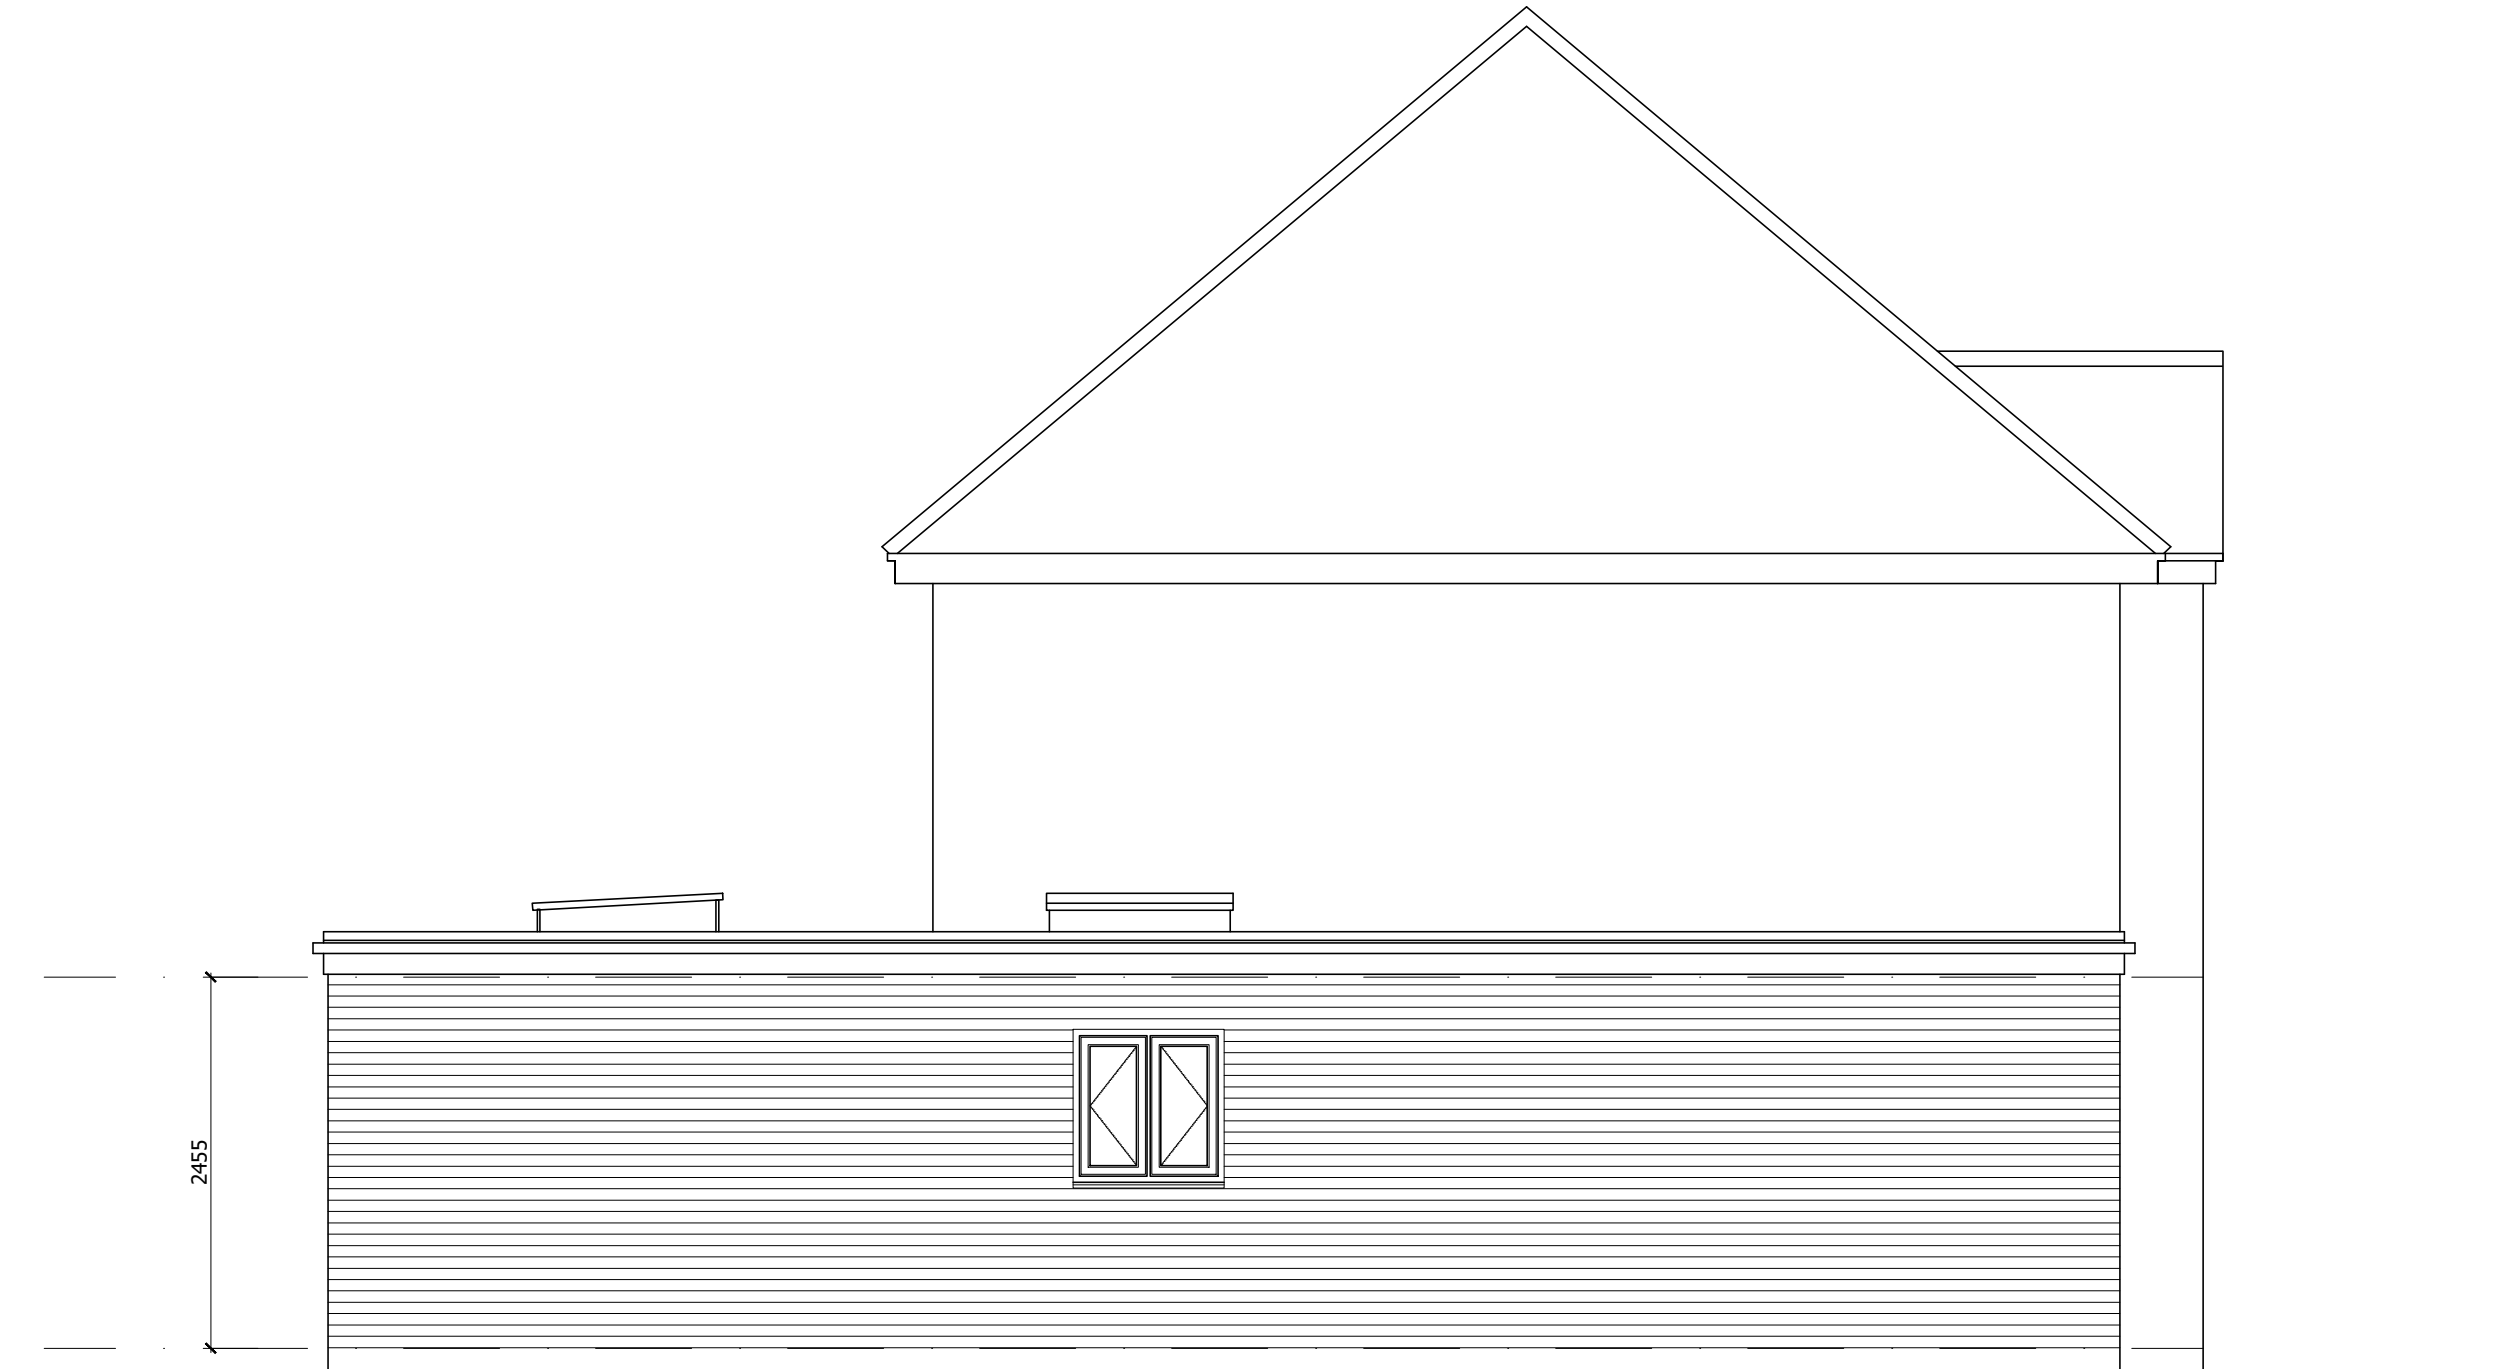

Proposed side (West) elevation
scale: 1:50 @ A1, and 1:100 @ A3

revision	notes	date	drawn	check	revision	notes	date	drawn	check	revision	notes	date	drawn	check	client	notes												
A	Updated & Revised as per comments	29/05/2024	MSC													<p>this drawing is the copyright of the HRP Architects Ltd and must not be reproduced in whole or part or used for the execution of works without their permission.</p> <p>all dimensions to be checked on site prior to commencement of construction works and the architect notified of any discrepancy.</p> <p>figured dimensions are to be used in preference to scaled dimensions.</p> <p>no deviation from this drawing will be permitted without prior consent of the architect.</p> <p>all drawings are prepared subject to a full measured and structural survey of the buildings and site.</p> <p>all structural work is subject to the appointment of a structural engineer to confirm and agree the structural proposals.</p> <p>os promap licence no. 100020449.</p> <p>scale width 100mm @ a1 - 50mm @ a3</p>	<div><div><div>hrp</div><div>architects</div></div><div><div>HRP Architects Ltd</div><div>18 Limerline Spur hilsea, portsmouth, hampshire, po3 5hj</div><div>tel: 023 9269 1843 fax: 023 9263 9722 email: info@hrp-architects.com website: hrp-architects.com</div></div></div>	project		Proposed Extension at 22 Bedhampton Hill, Havant		drawn	mmh		checked			
				date	April 25		status		Planning																			
detail		Proposed plans & elevations		a1 scale	a3 scale		as shown		9178	02	A																	