


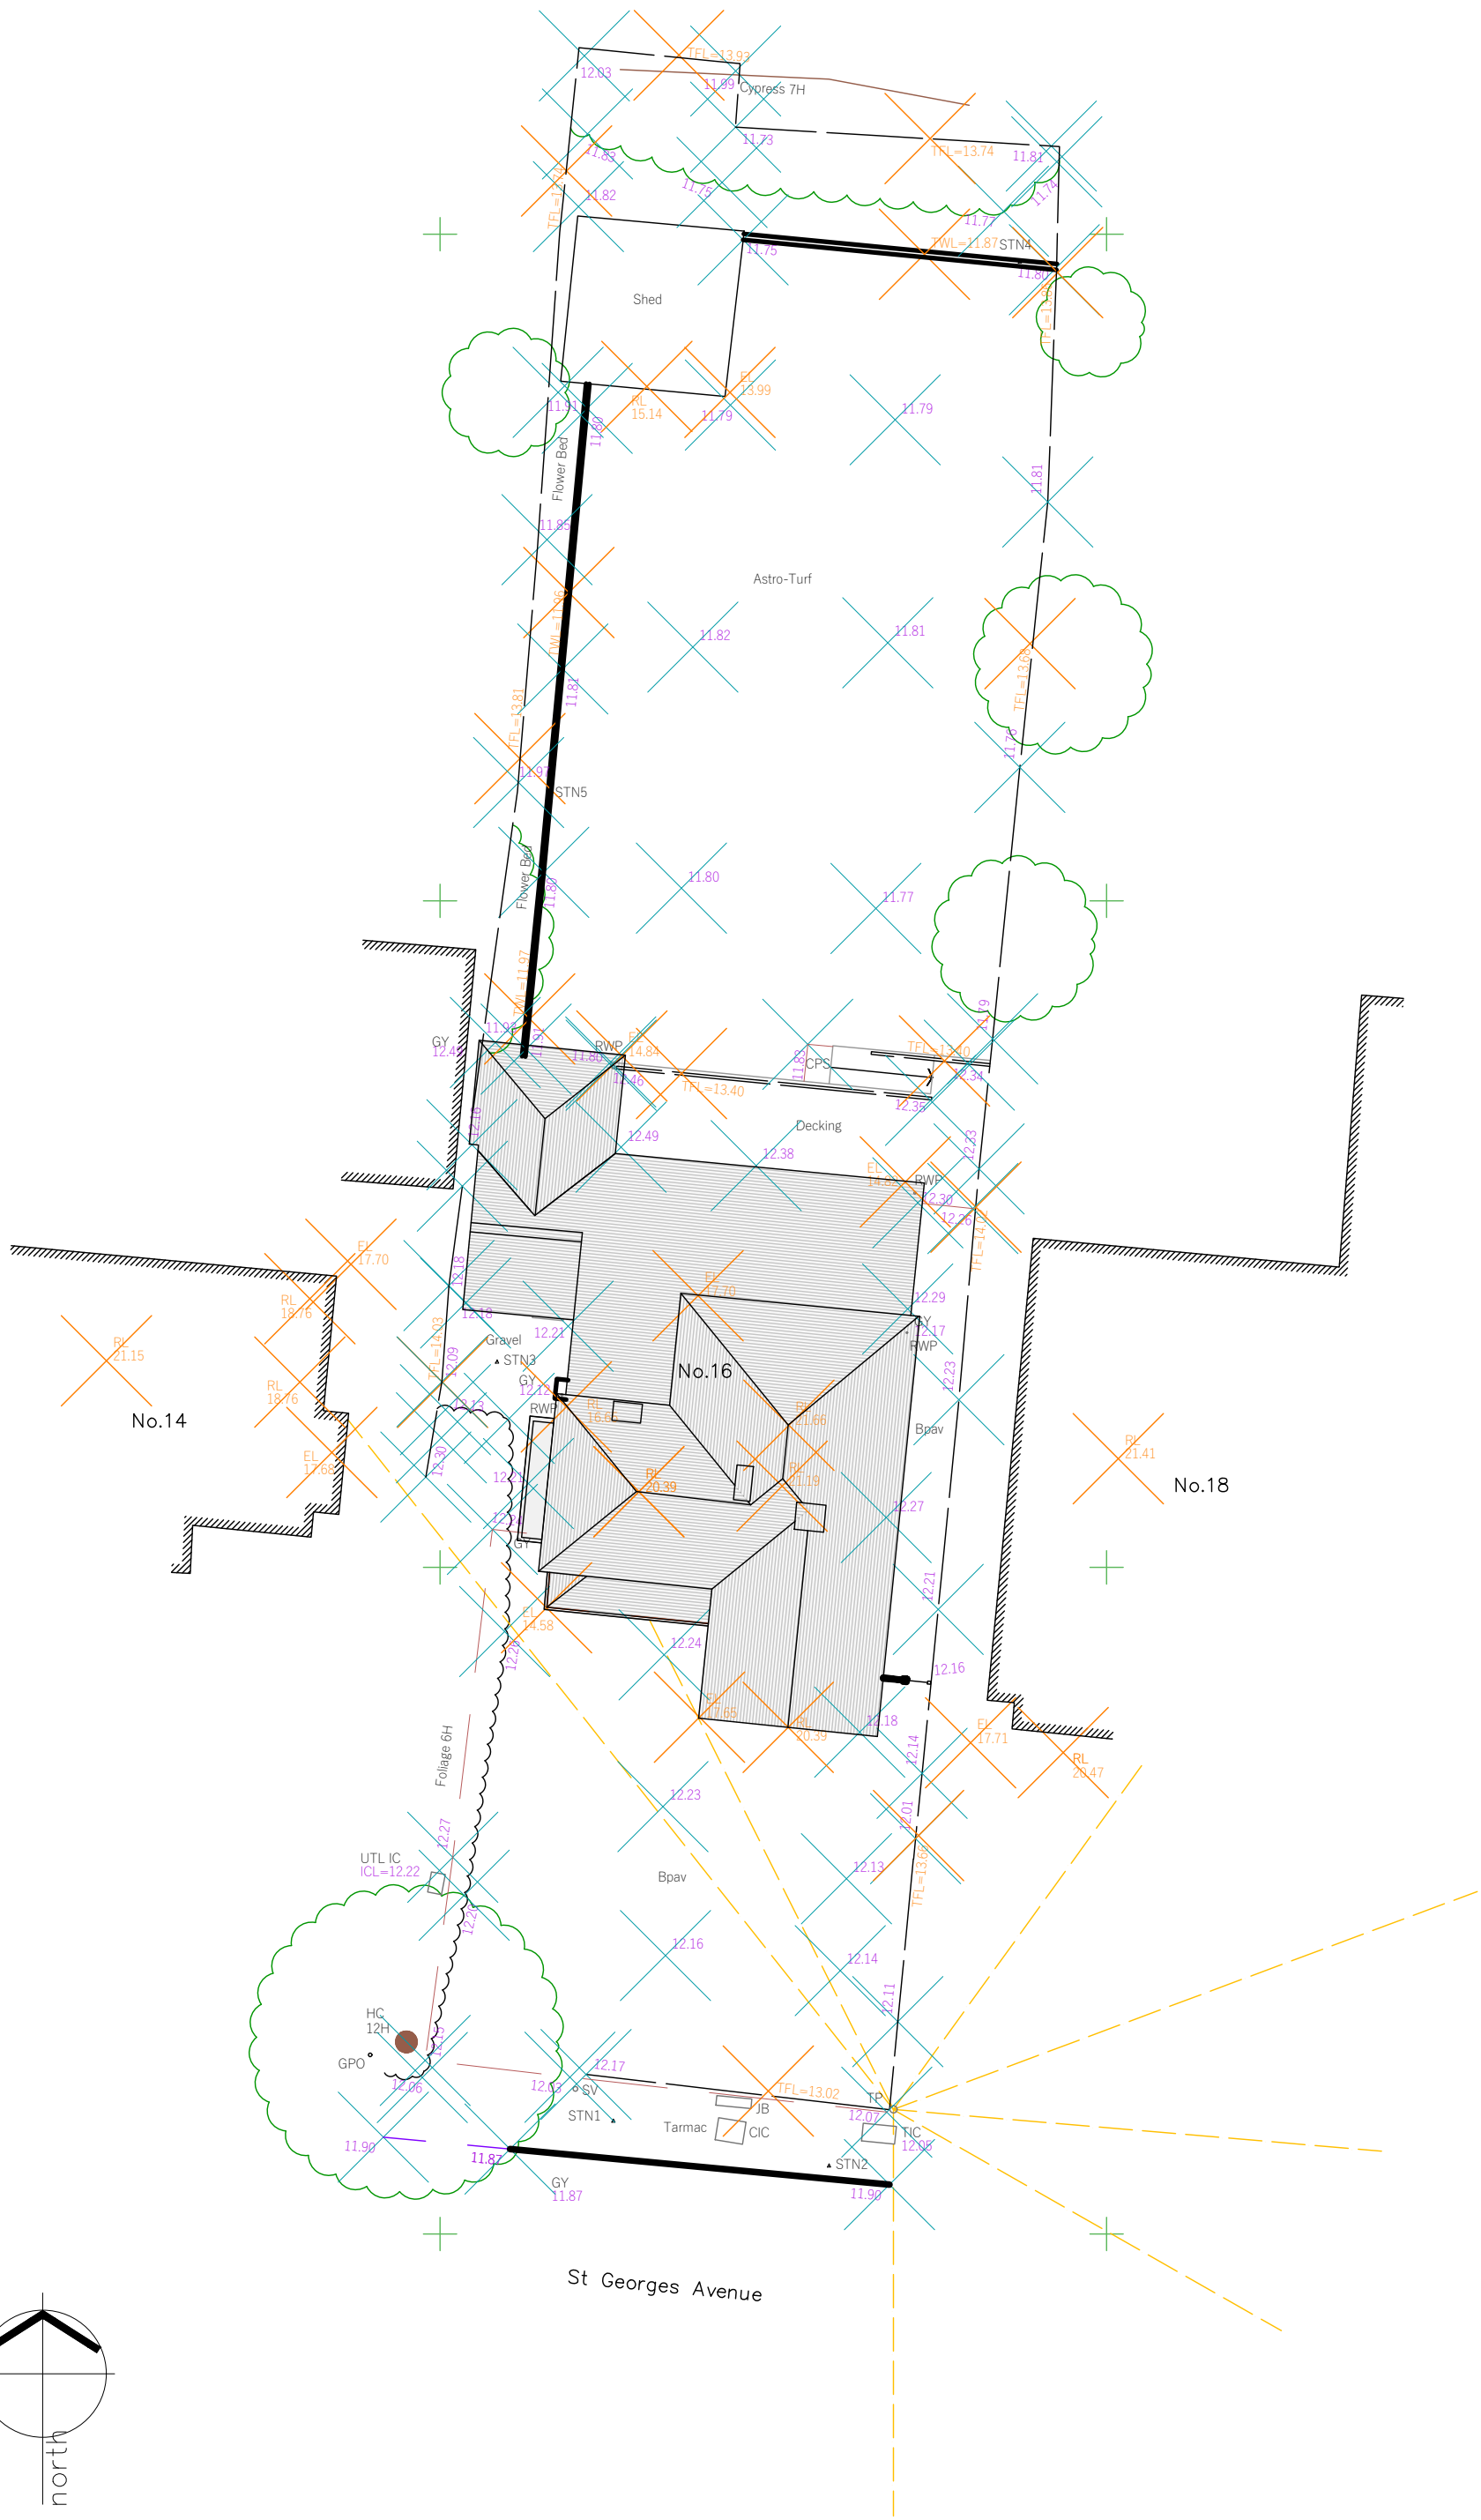


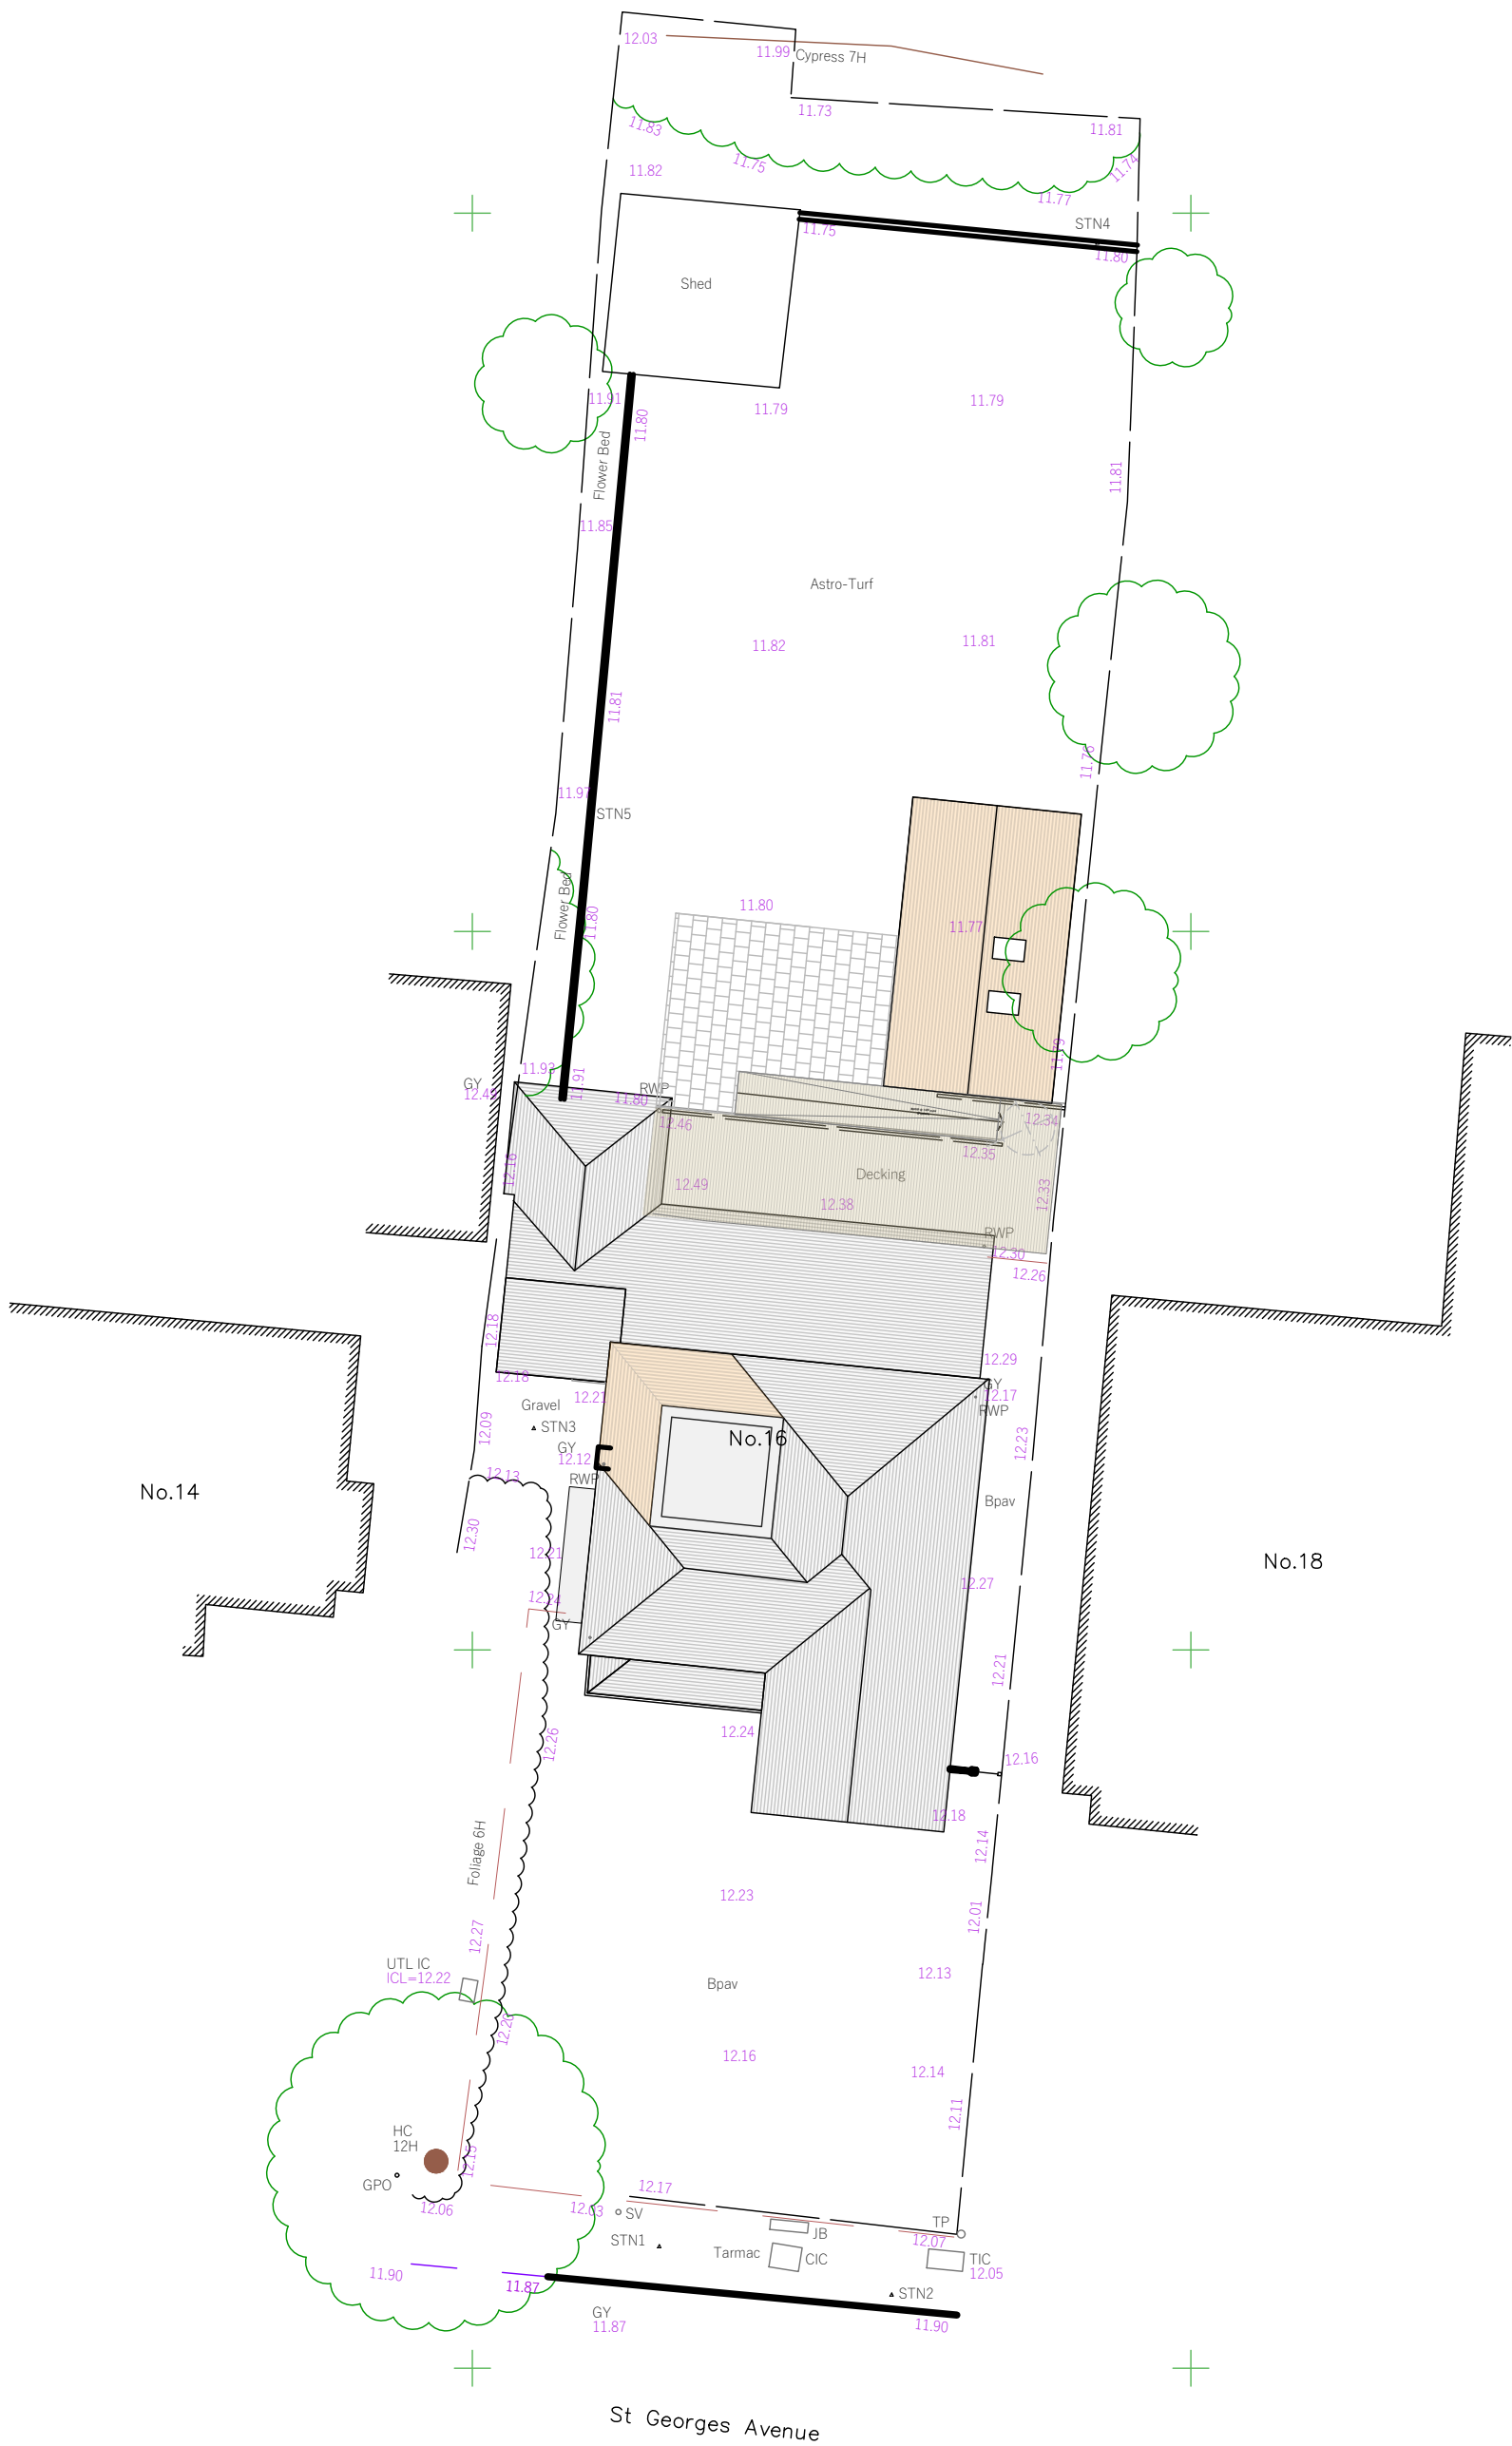


EXISTING BLOCK PLAN SCALE 1:200

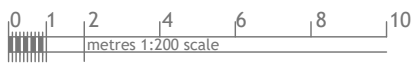

PROPOSED BLOCK PLAN SCALE 1:200

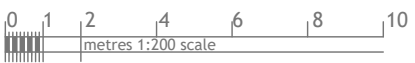

SITE LOCATION PLAN
SCALE 1:1250

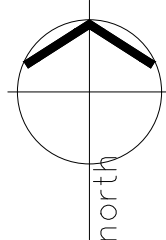

Rev	Date	Details	Drawn	Checked
A	21/08/25	Outbuilding shifted to be fully in the boundary of no 16	JB	JR
/	30/06/25	Issue for comment	AP	AV

PLANNING

Project/Client:	Project No:
16 St Georges Ave, Havant, P09 2RX	PRO-159
Dwg No:	
(PL)-E-001	
Rev:	
/	
Scale:	
1:200/1:1250	@A1
Drawn By:	Date:
AP	JUNE 2025
Checked By:	Date:
AV	JUNE 2025



Leicestershire Office: Unit 6, Brook Park Gaddesby Lane, Rearsby, LE7 4ZB
Devon Office: 1 Devon Square, Newton Abbot, TQ12 2HN
Central Office: 176 King Street, London, W6 0RA

T: +44 (0)333 577 0809 E:projects@plg.uk
www.plg.uk

© Plg Consultants Ltd. Contractors must work only to figured dimensions which are to be checked on site.
Registered Office - Venture House, 27-29 Glasshouse Street, London W1B 5DF. Registered Number - 08046620
STANDARD NOTES:
• If this drawing exceeds quantity taken in any way, the building designers are to be informed before works initiated.
• Only figured dimensions to be taken from this drawing. Do not scale off this drawing.
• Drawing based on Ordnance Survey and/or existing record drawings - design and drawing content subject to site survey, structural survey, site investigations, planning and statutory requirements and approvals.
• PLG Consultants Ltd retain the copyright of the design, scheme and ownership of the drawings.
• Drawings to be read in conjunction with structural engineers drawings.
• Any omissions to be reported to and clarified with client prior to commencement.
• Verify dimensions, levels and existing structure on site prior to commencement.
• All works to comply with current regulations, British standards etc.
• The Builder is responsible for serving party wall notices should they be necessary prior to commencement.
• All drawings submitted to building control are subject to additional information required by building control which could have a significant cost for additional works to be done on site.
• All works commenced prior to Building Regulation Approval are carried out at the client's risk.
• ALL DIMENSIONS TO BE DOUBLE CHECKED ON SITE PRIOR TO SETTING OUT